


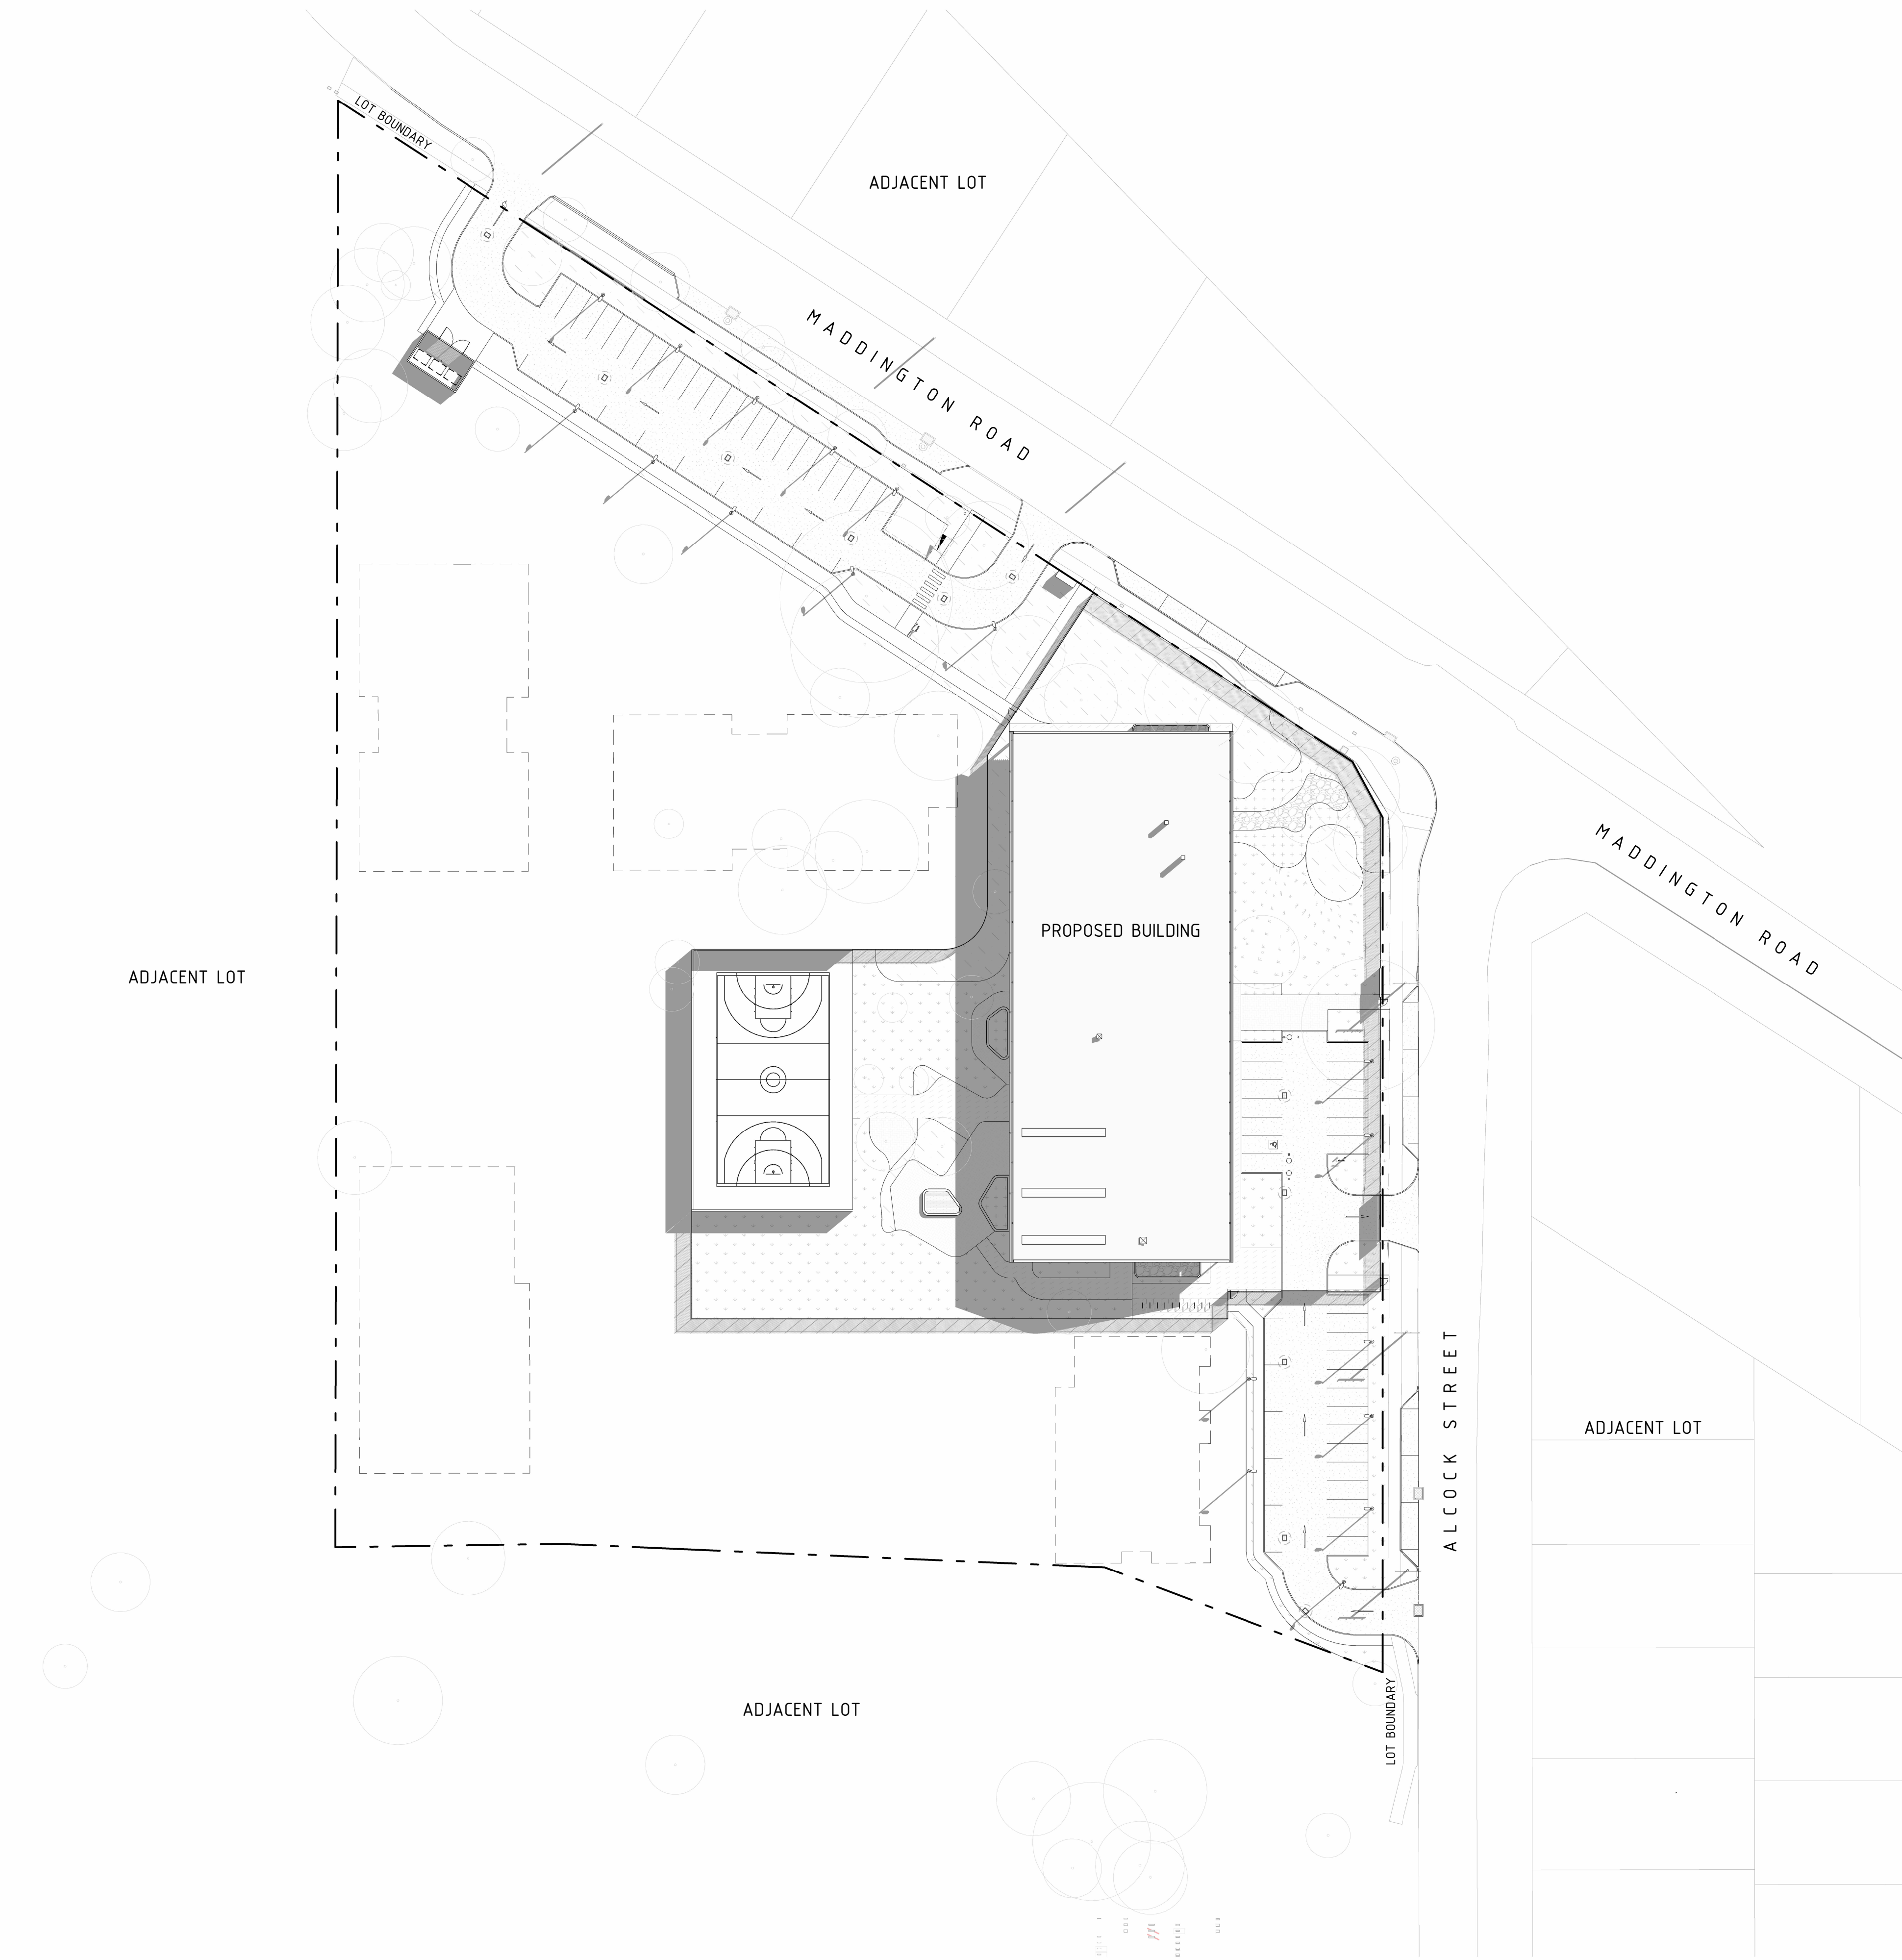


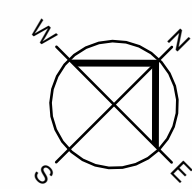

SHADOW CAST ON 21TH JUNE
WINTER SOLSTICE


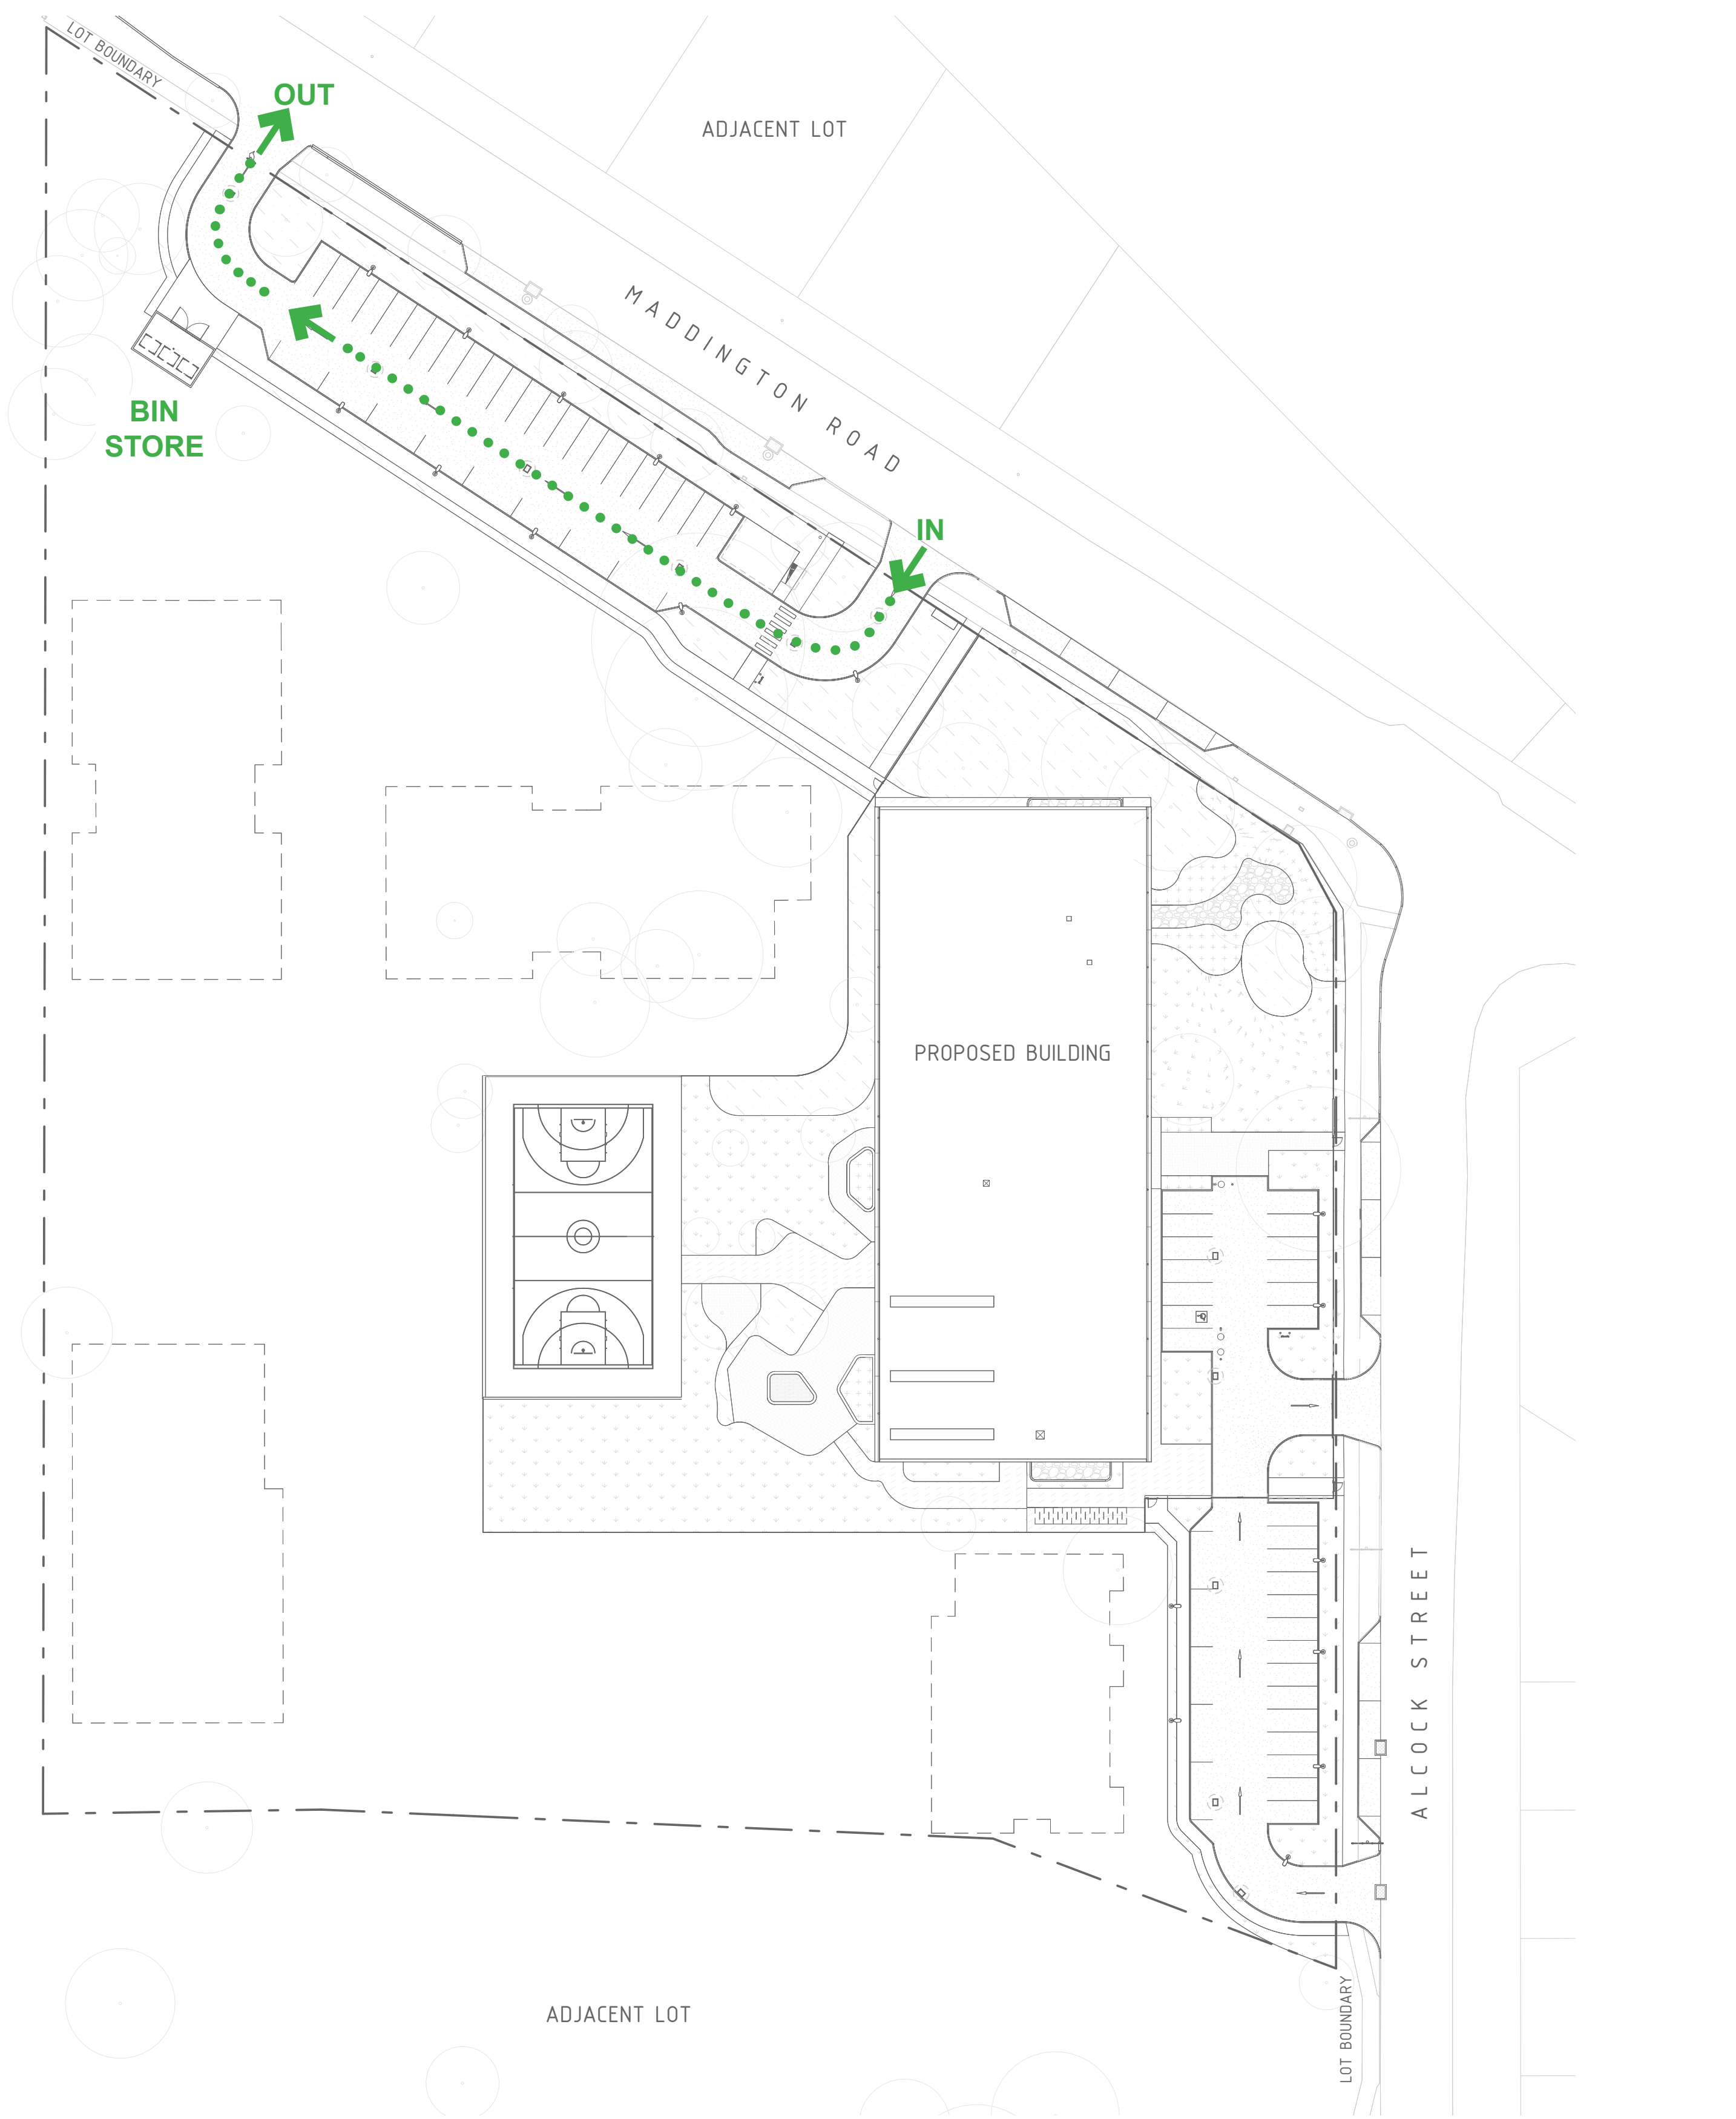


Parry and Rosenthal Architects	OVERALL SITE PLAN - SHADOW DIAGRAM	DRAWN	DC	DATE	20/04/26	DRAWING No.	DA1.03	REV	A
		JOB No.	2025047	SCALE @ A1	1 : 500				

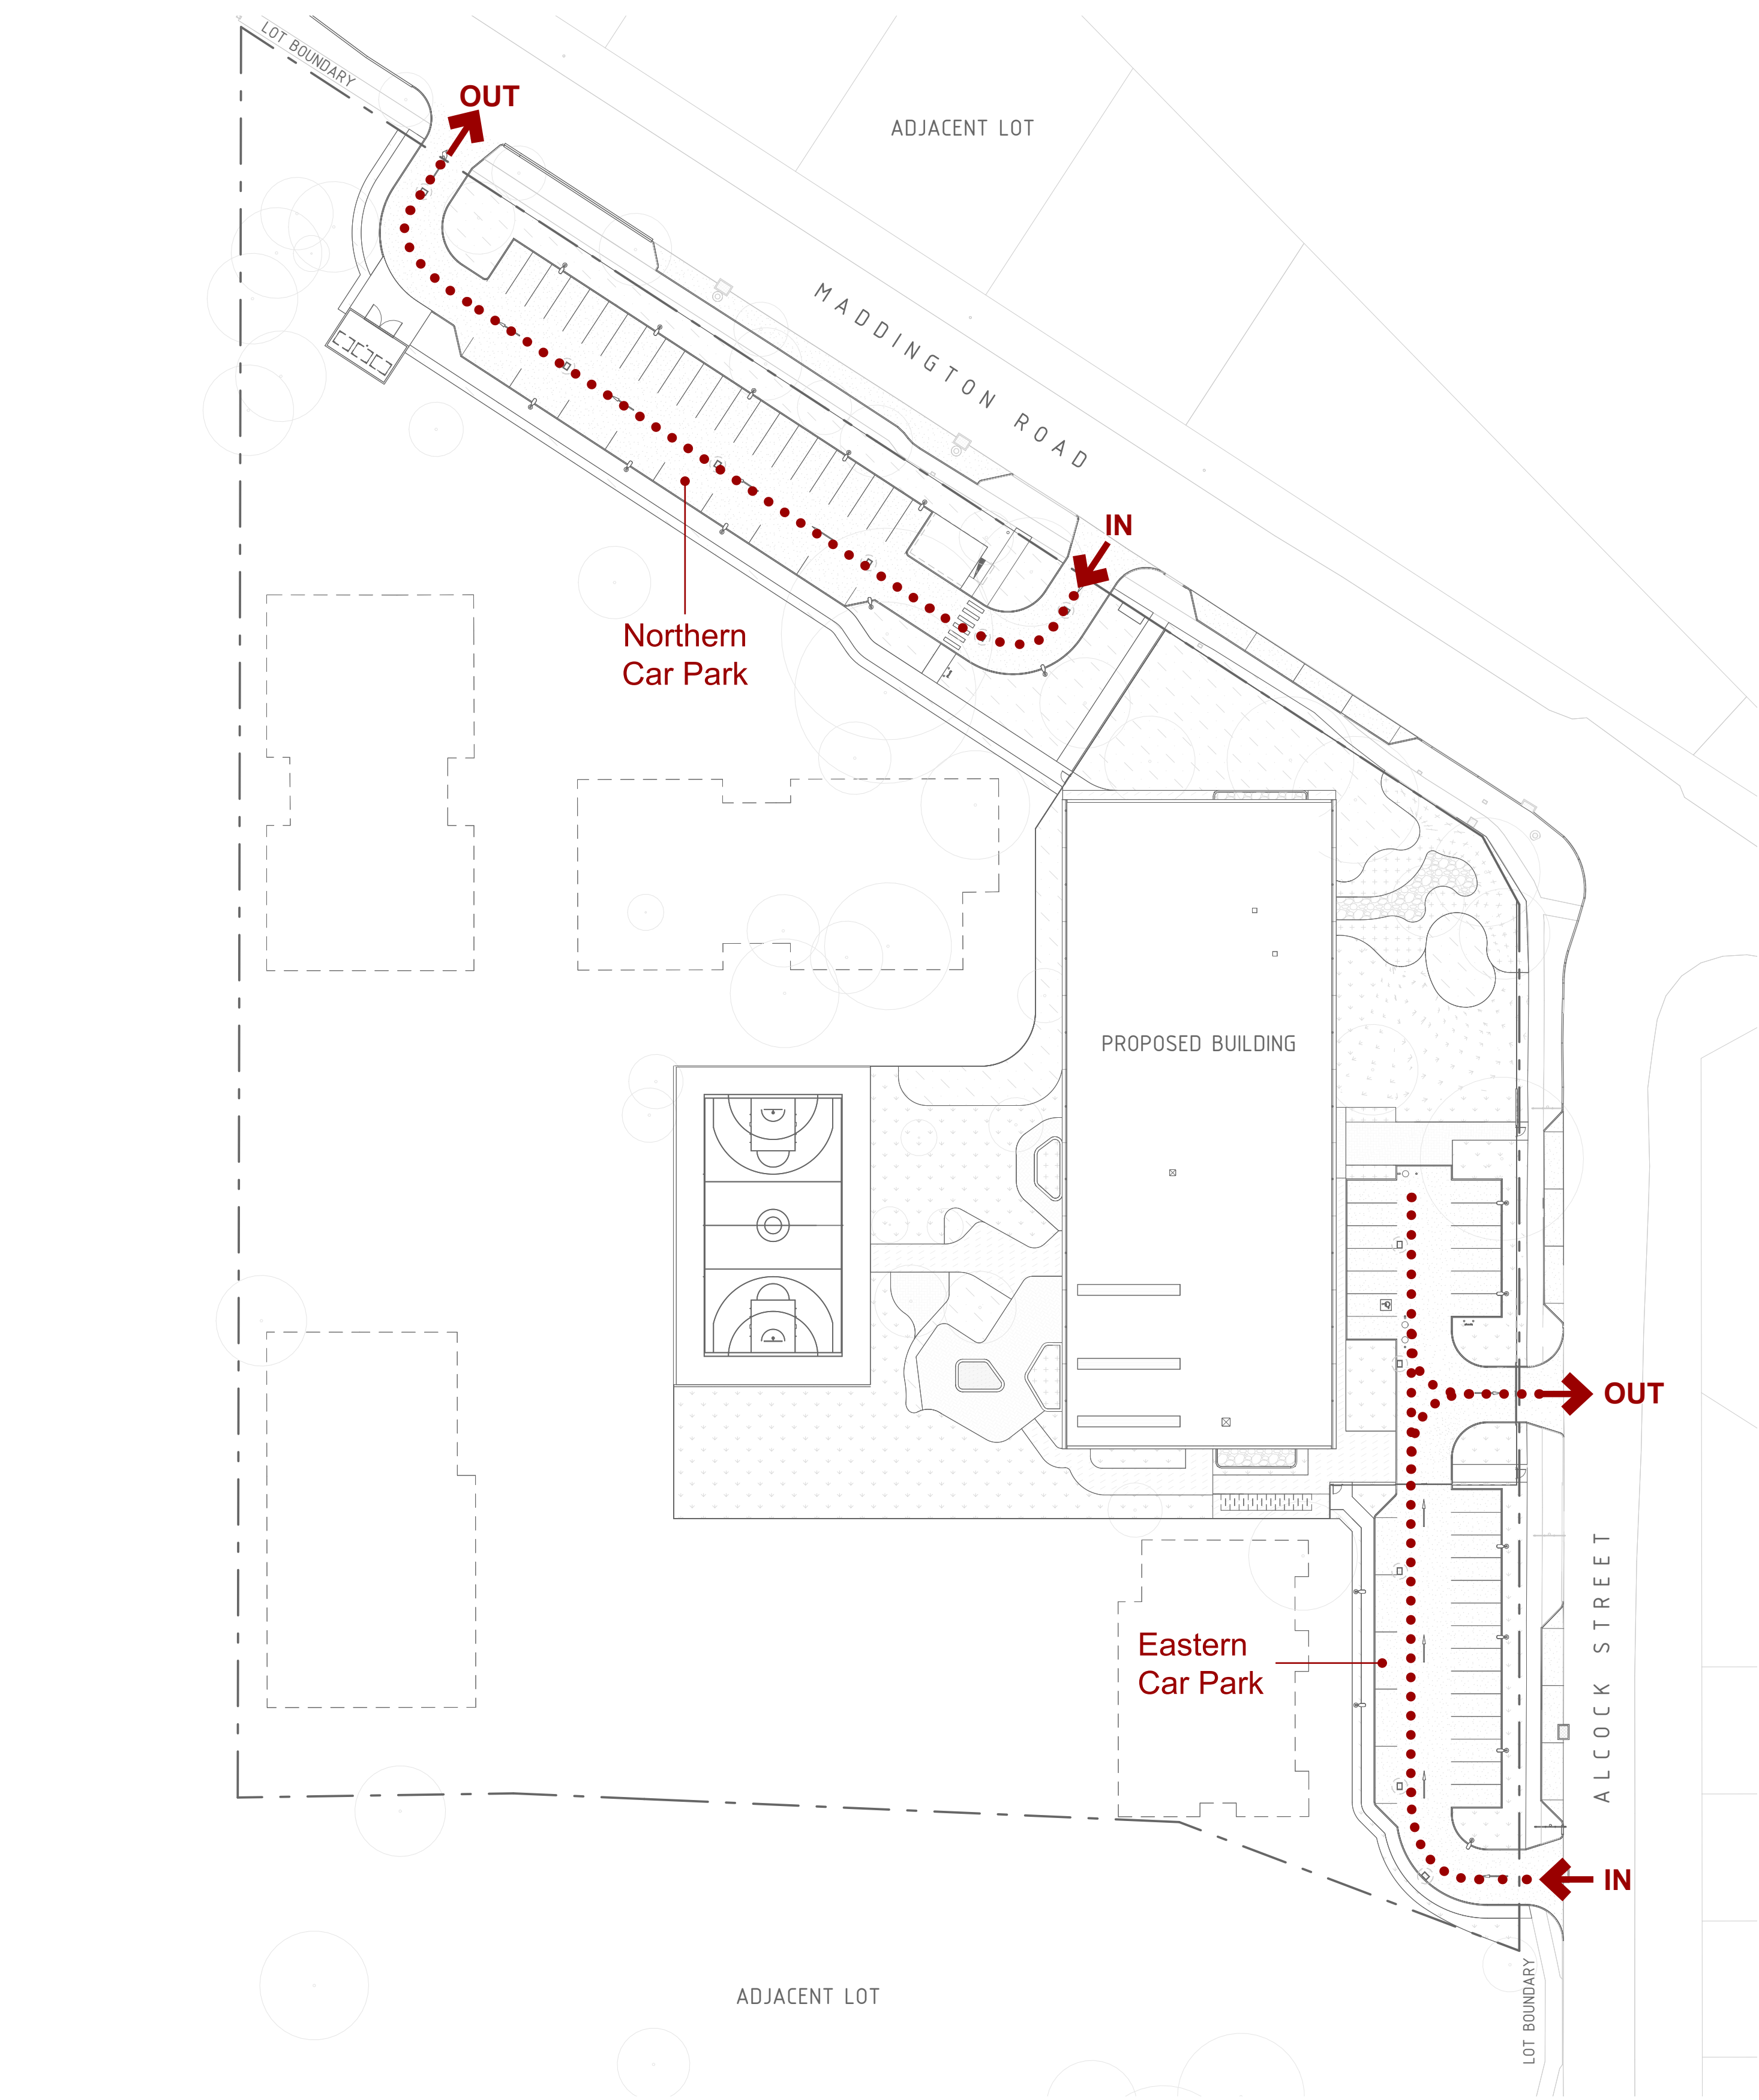


- Legend:
- Car Park Access
 - Waste Truck Access

Parry and Rosenthal Architects	ACCESS DIAGRAMS - CAR PARK AND WASTE TRUCK	DRAWN DC/BM	DATE 28/04/26	DRAWING No. DA1.04	REV A
	REHOBOTH CHRISTIAN COLLEGE - STAGE 1	JOB No. 2025047	SCALE @ A1 NTS		

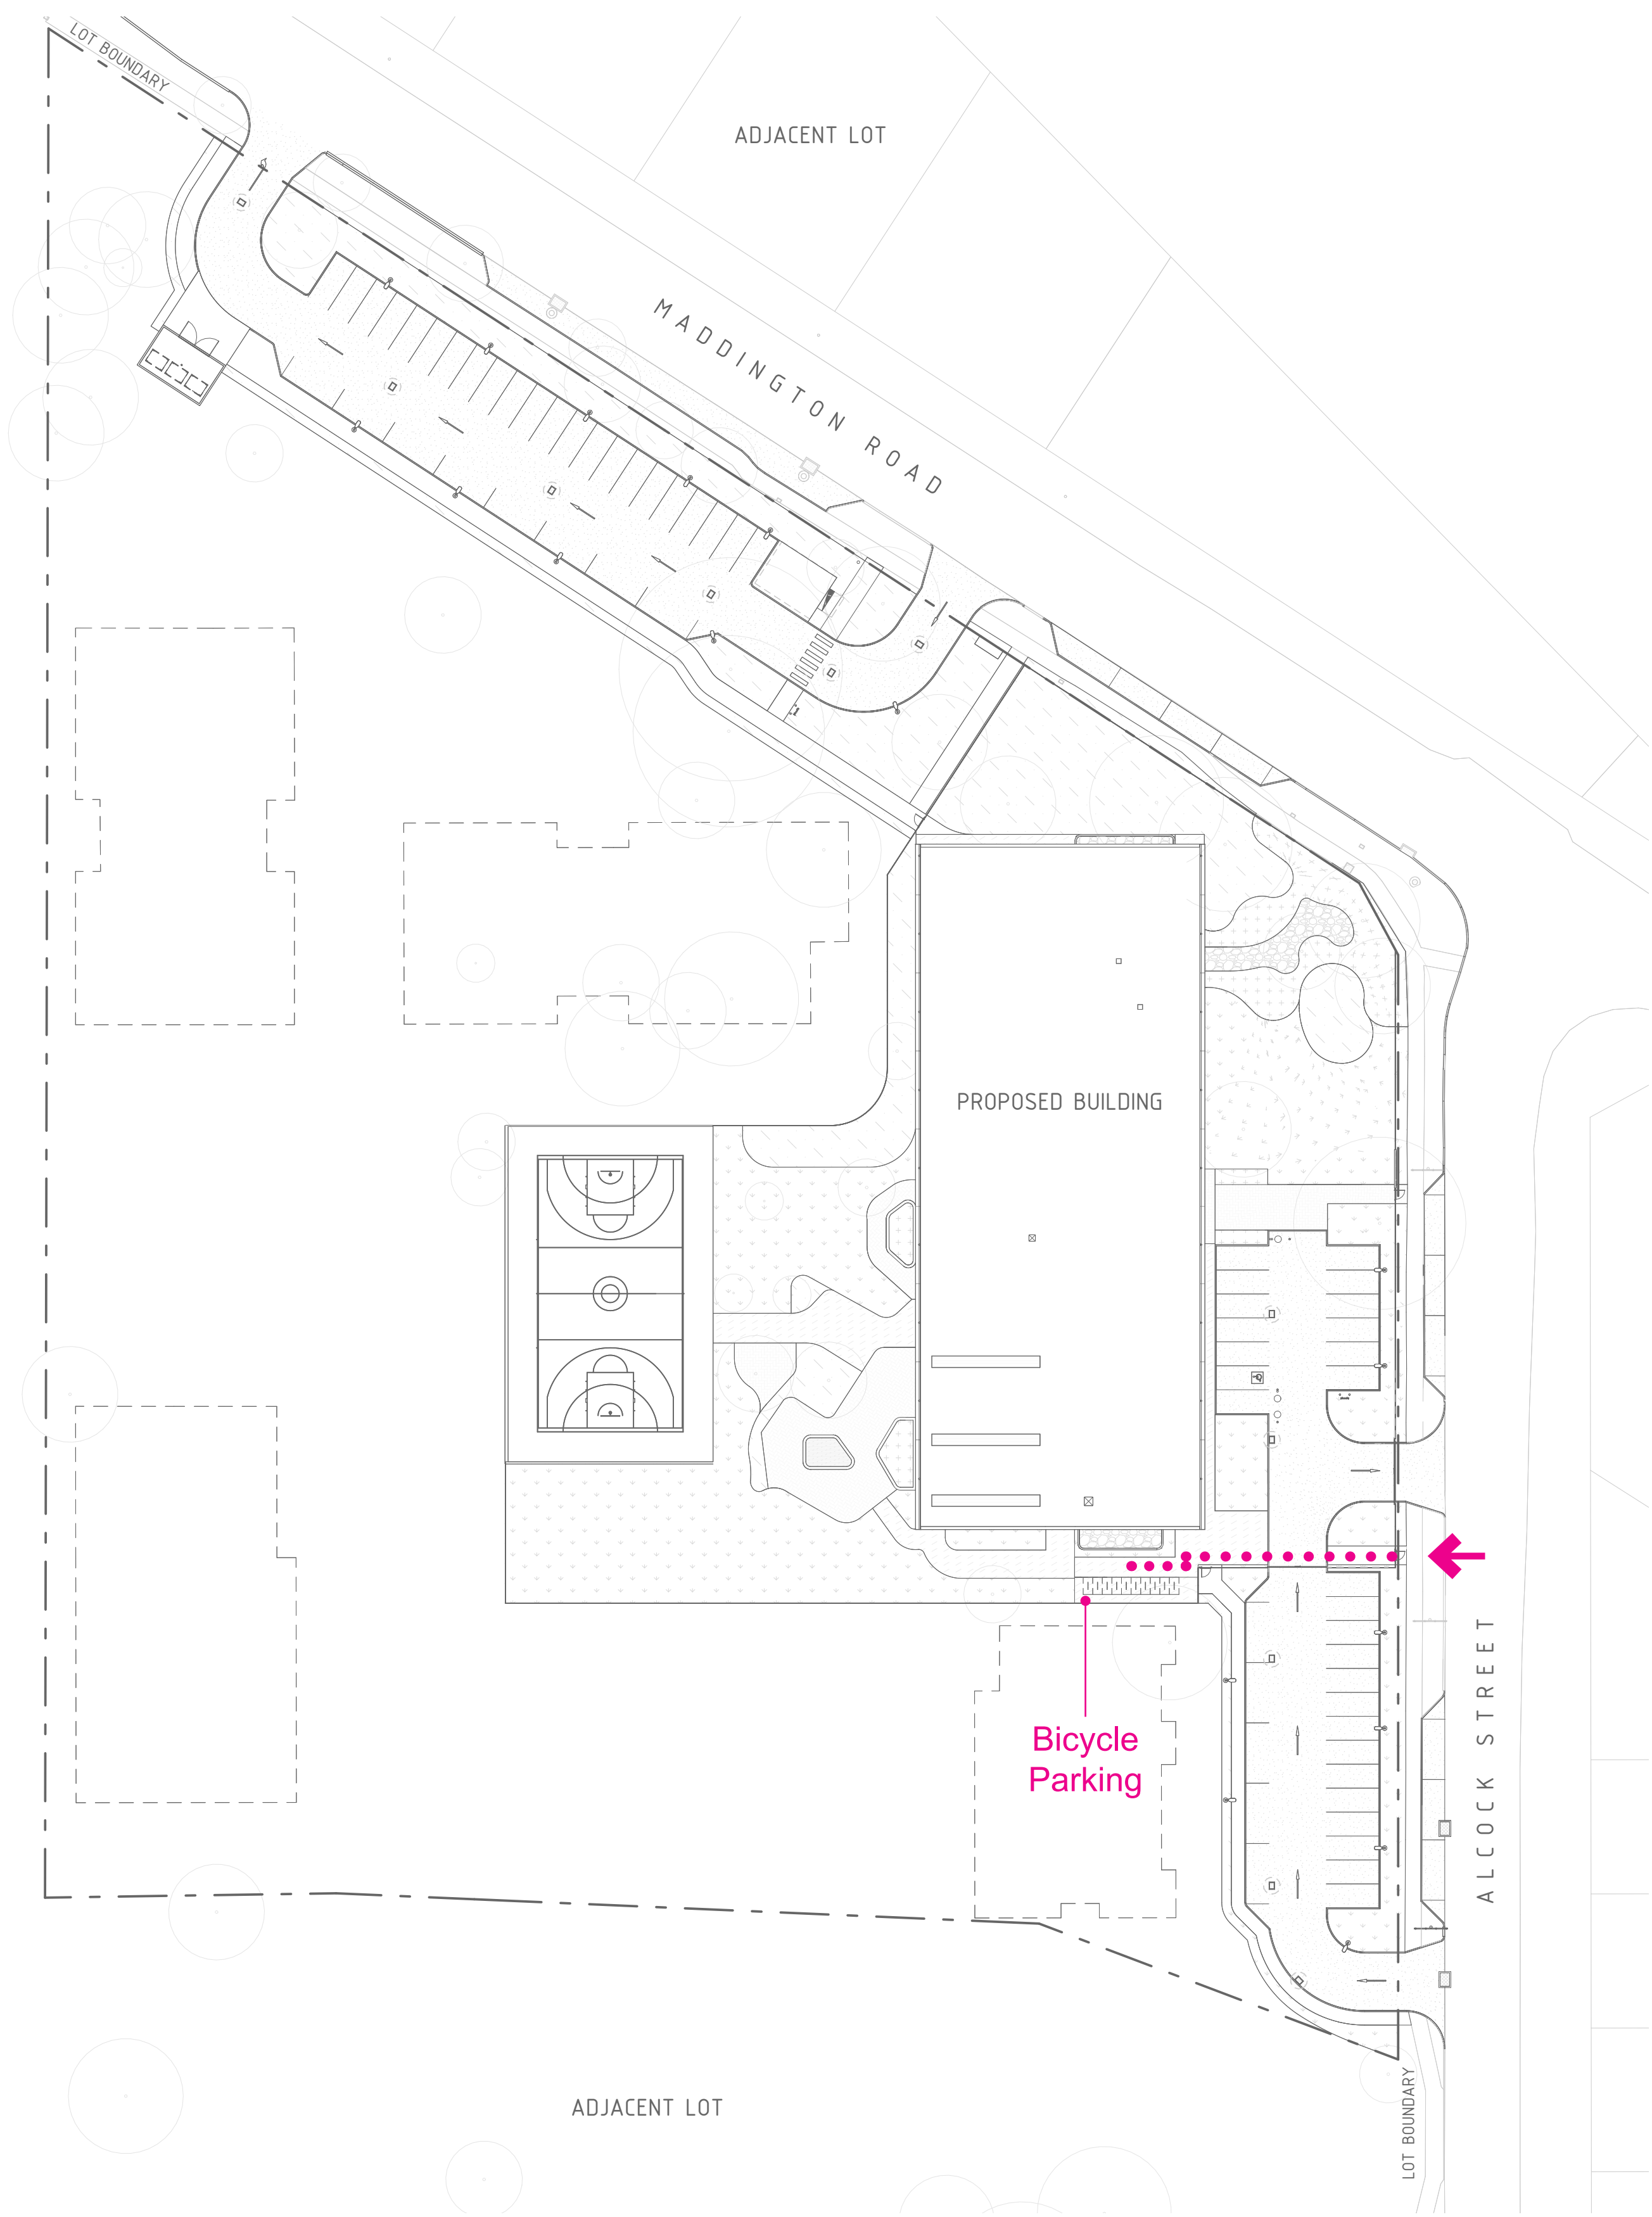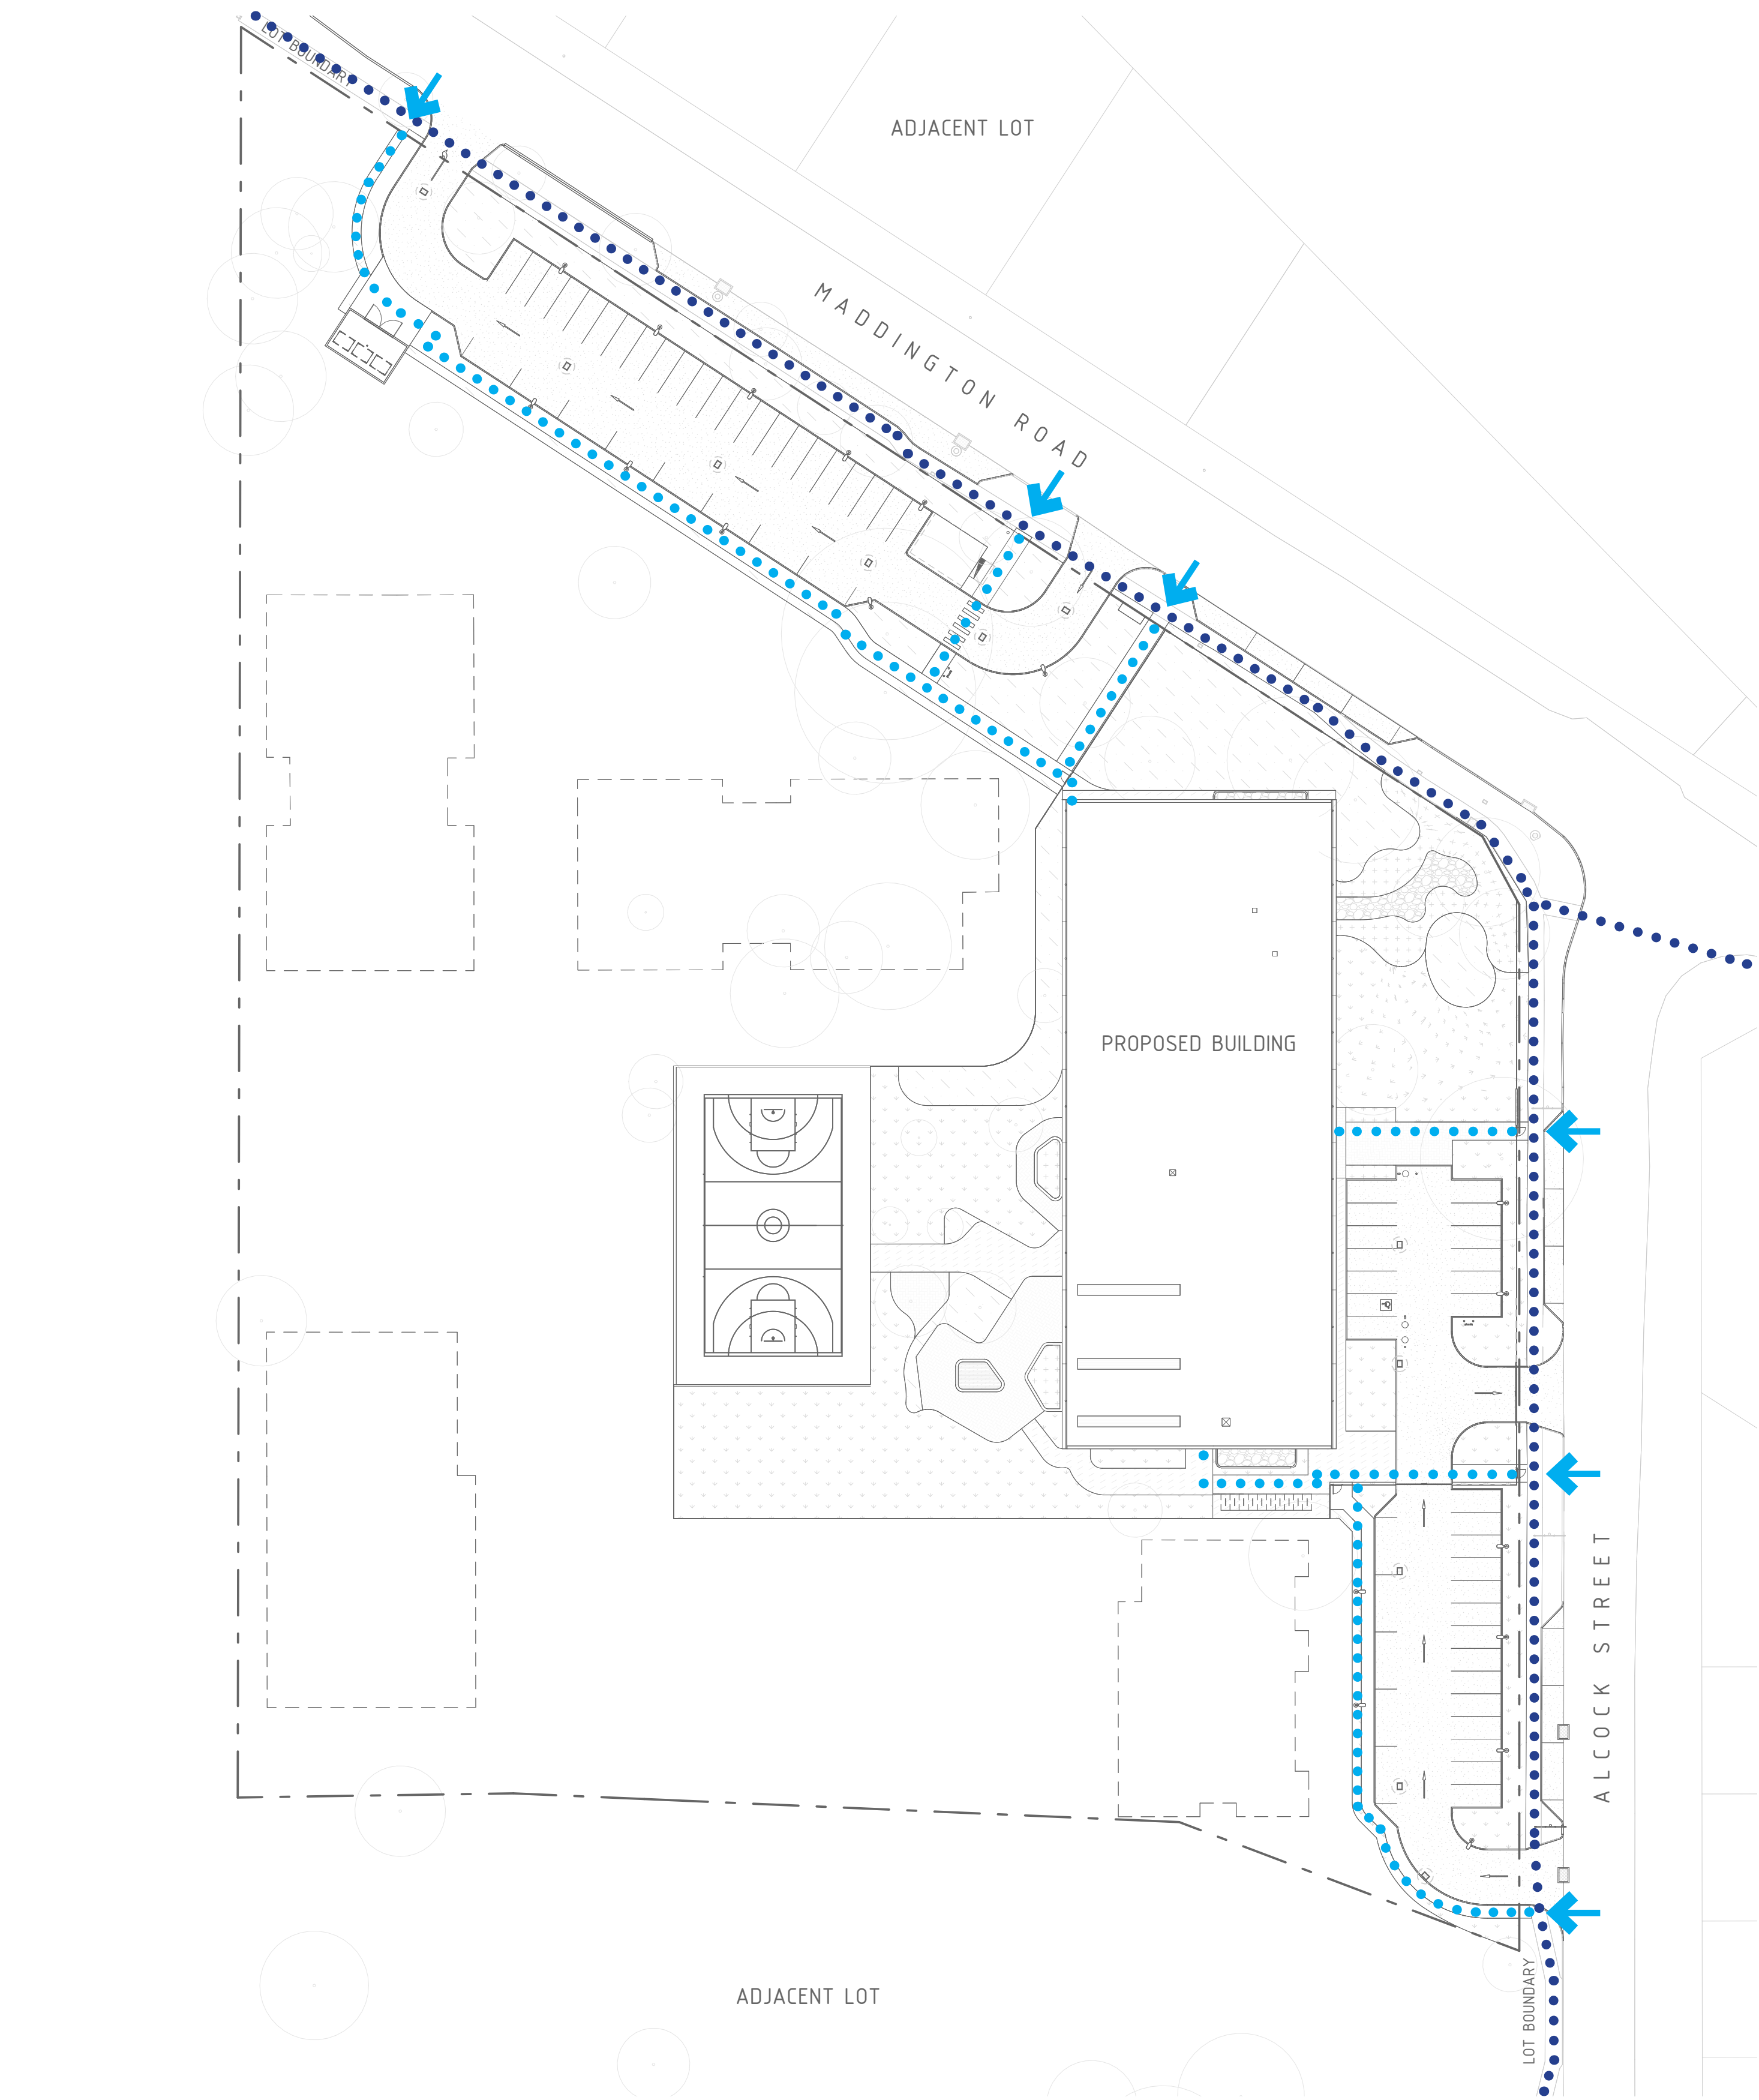


- Legend:
- Pedestrian access
 - Bicycle Parking


Parry and Rosenthal Architects	ACCESS DIAGRAMS - PEDESTRIAN AND BICYCLE PARKING	DRAWN DC/BM	DATE 28/04/26	DRAWING No. DA1.05	REV A
	REHOBOTH CHRISTIAN COLLEGE - STAGE 1	JOB No. 2025047	SCALE @ A1 NTS		

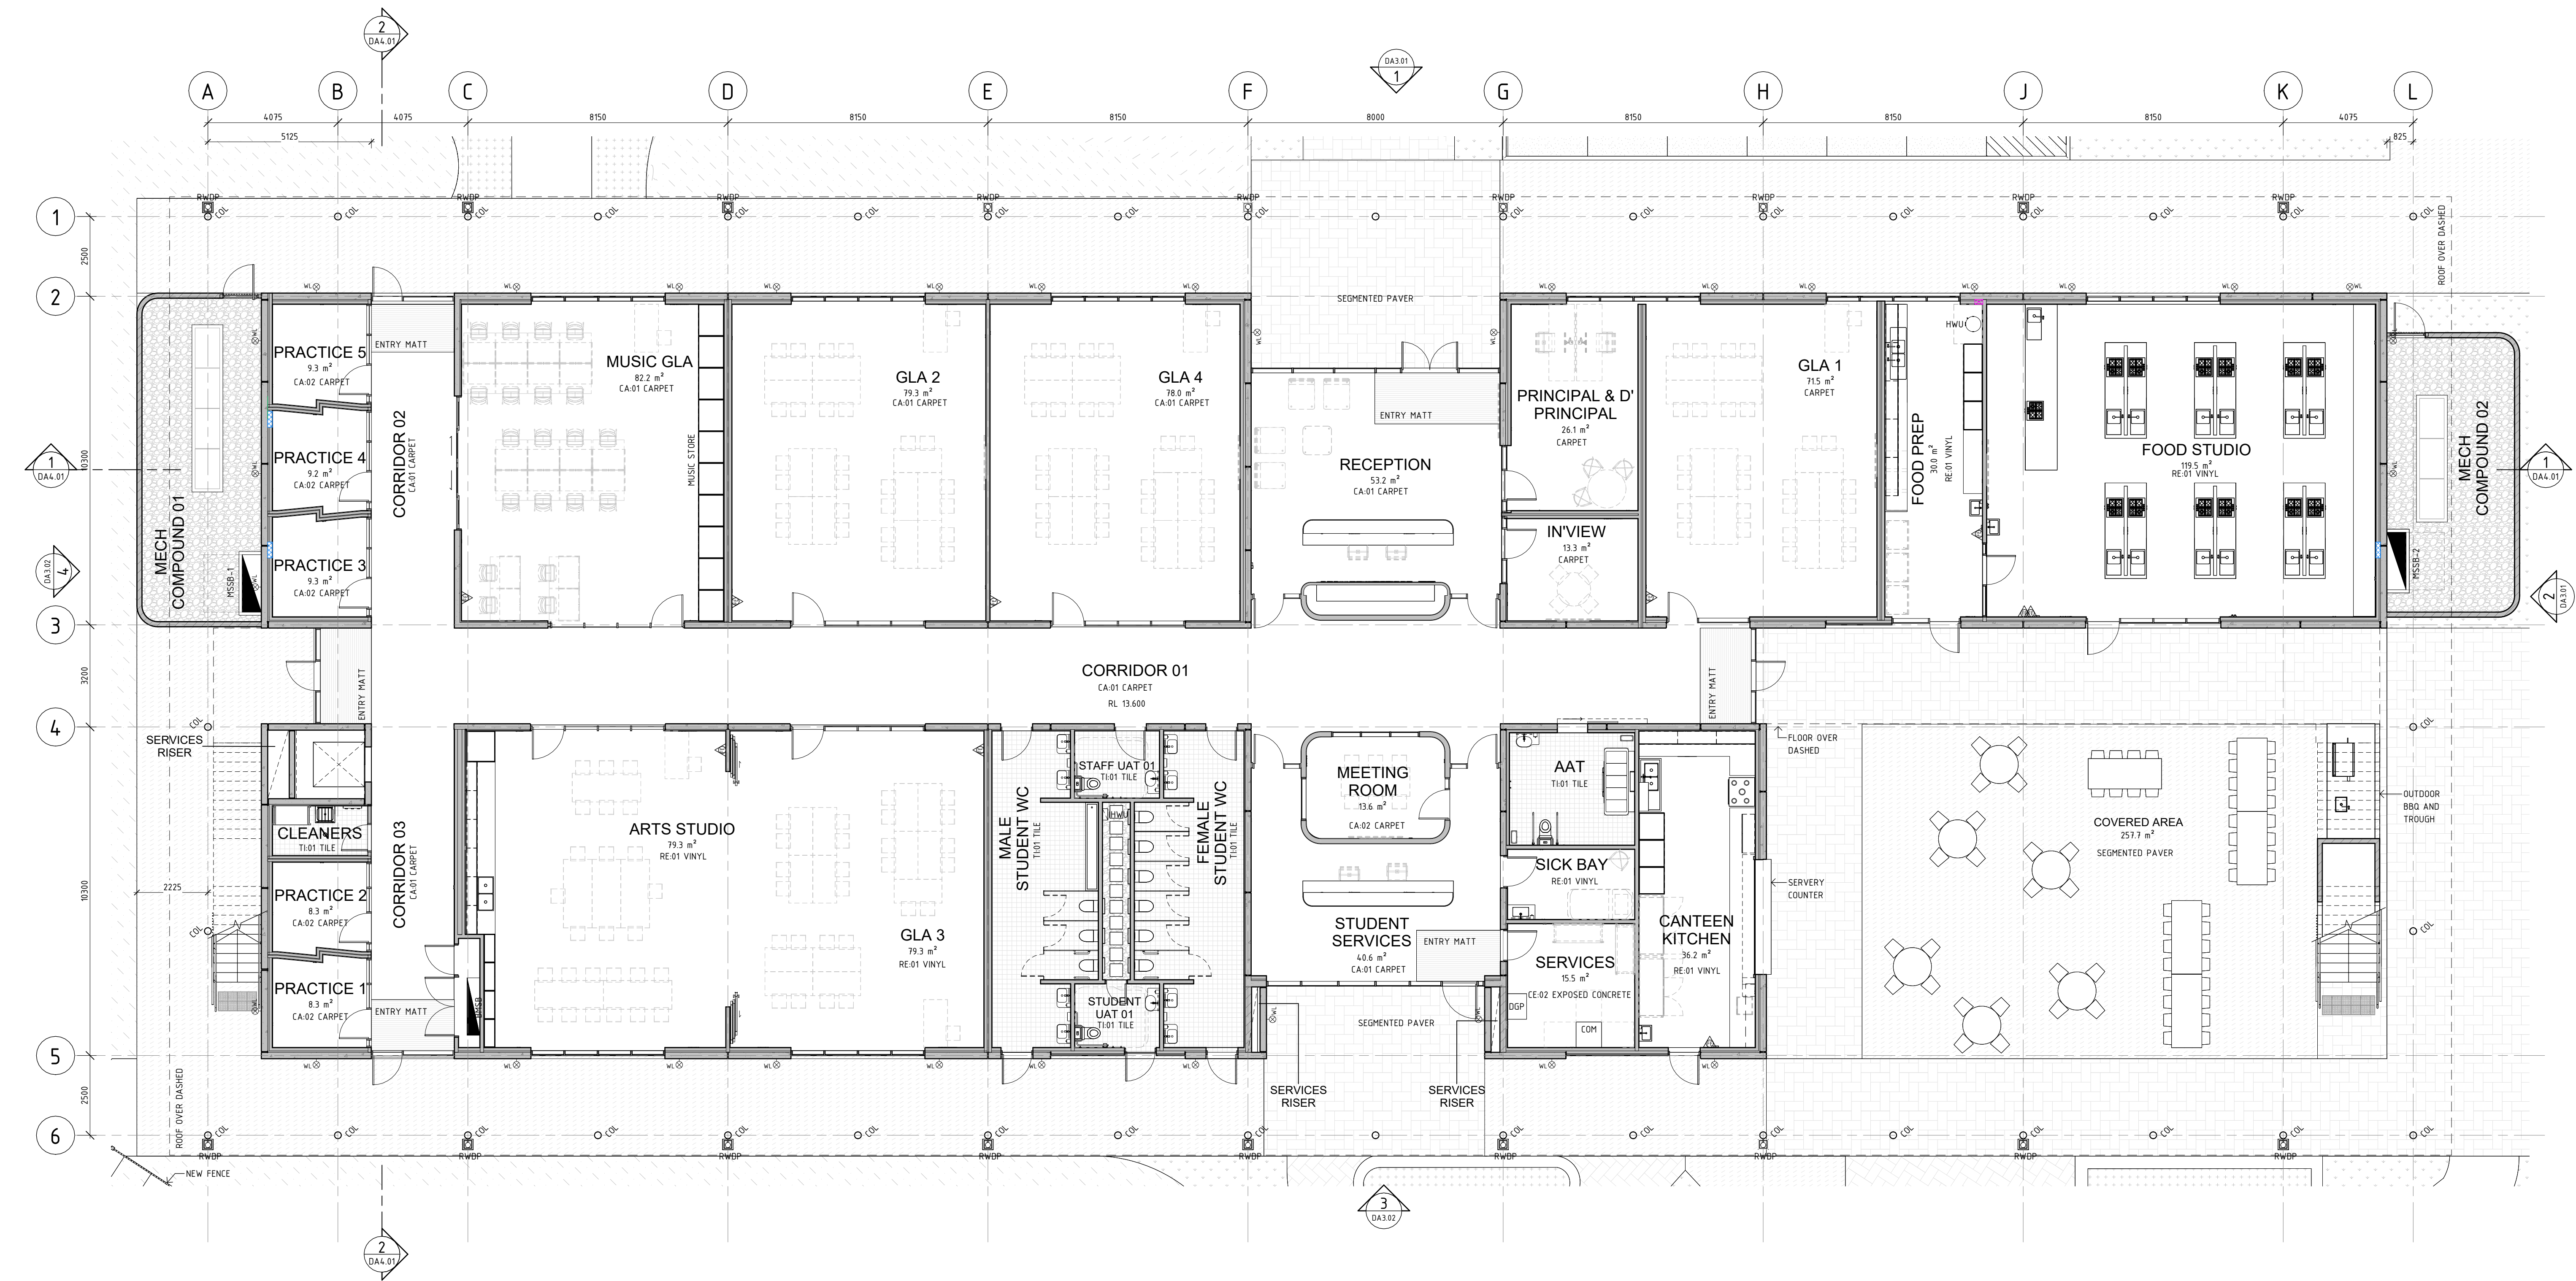

Parry and Rosenthal Architects	FLOOR PLAN - GROUND FLOOR		DRAWN	DC	DATE	FEB 26	DRAWING No.	REV
			JOB No.	2025047	SCALE @ A1	1 : 100	DA2.01	A
	REHOBOTH CHRISTIAN COLLEGE - STAGE 1							

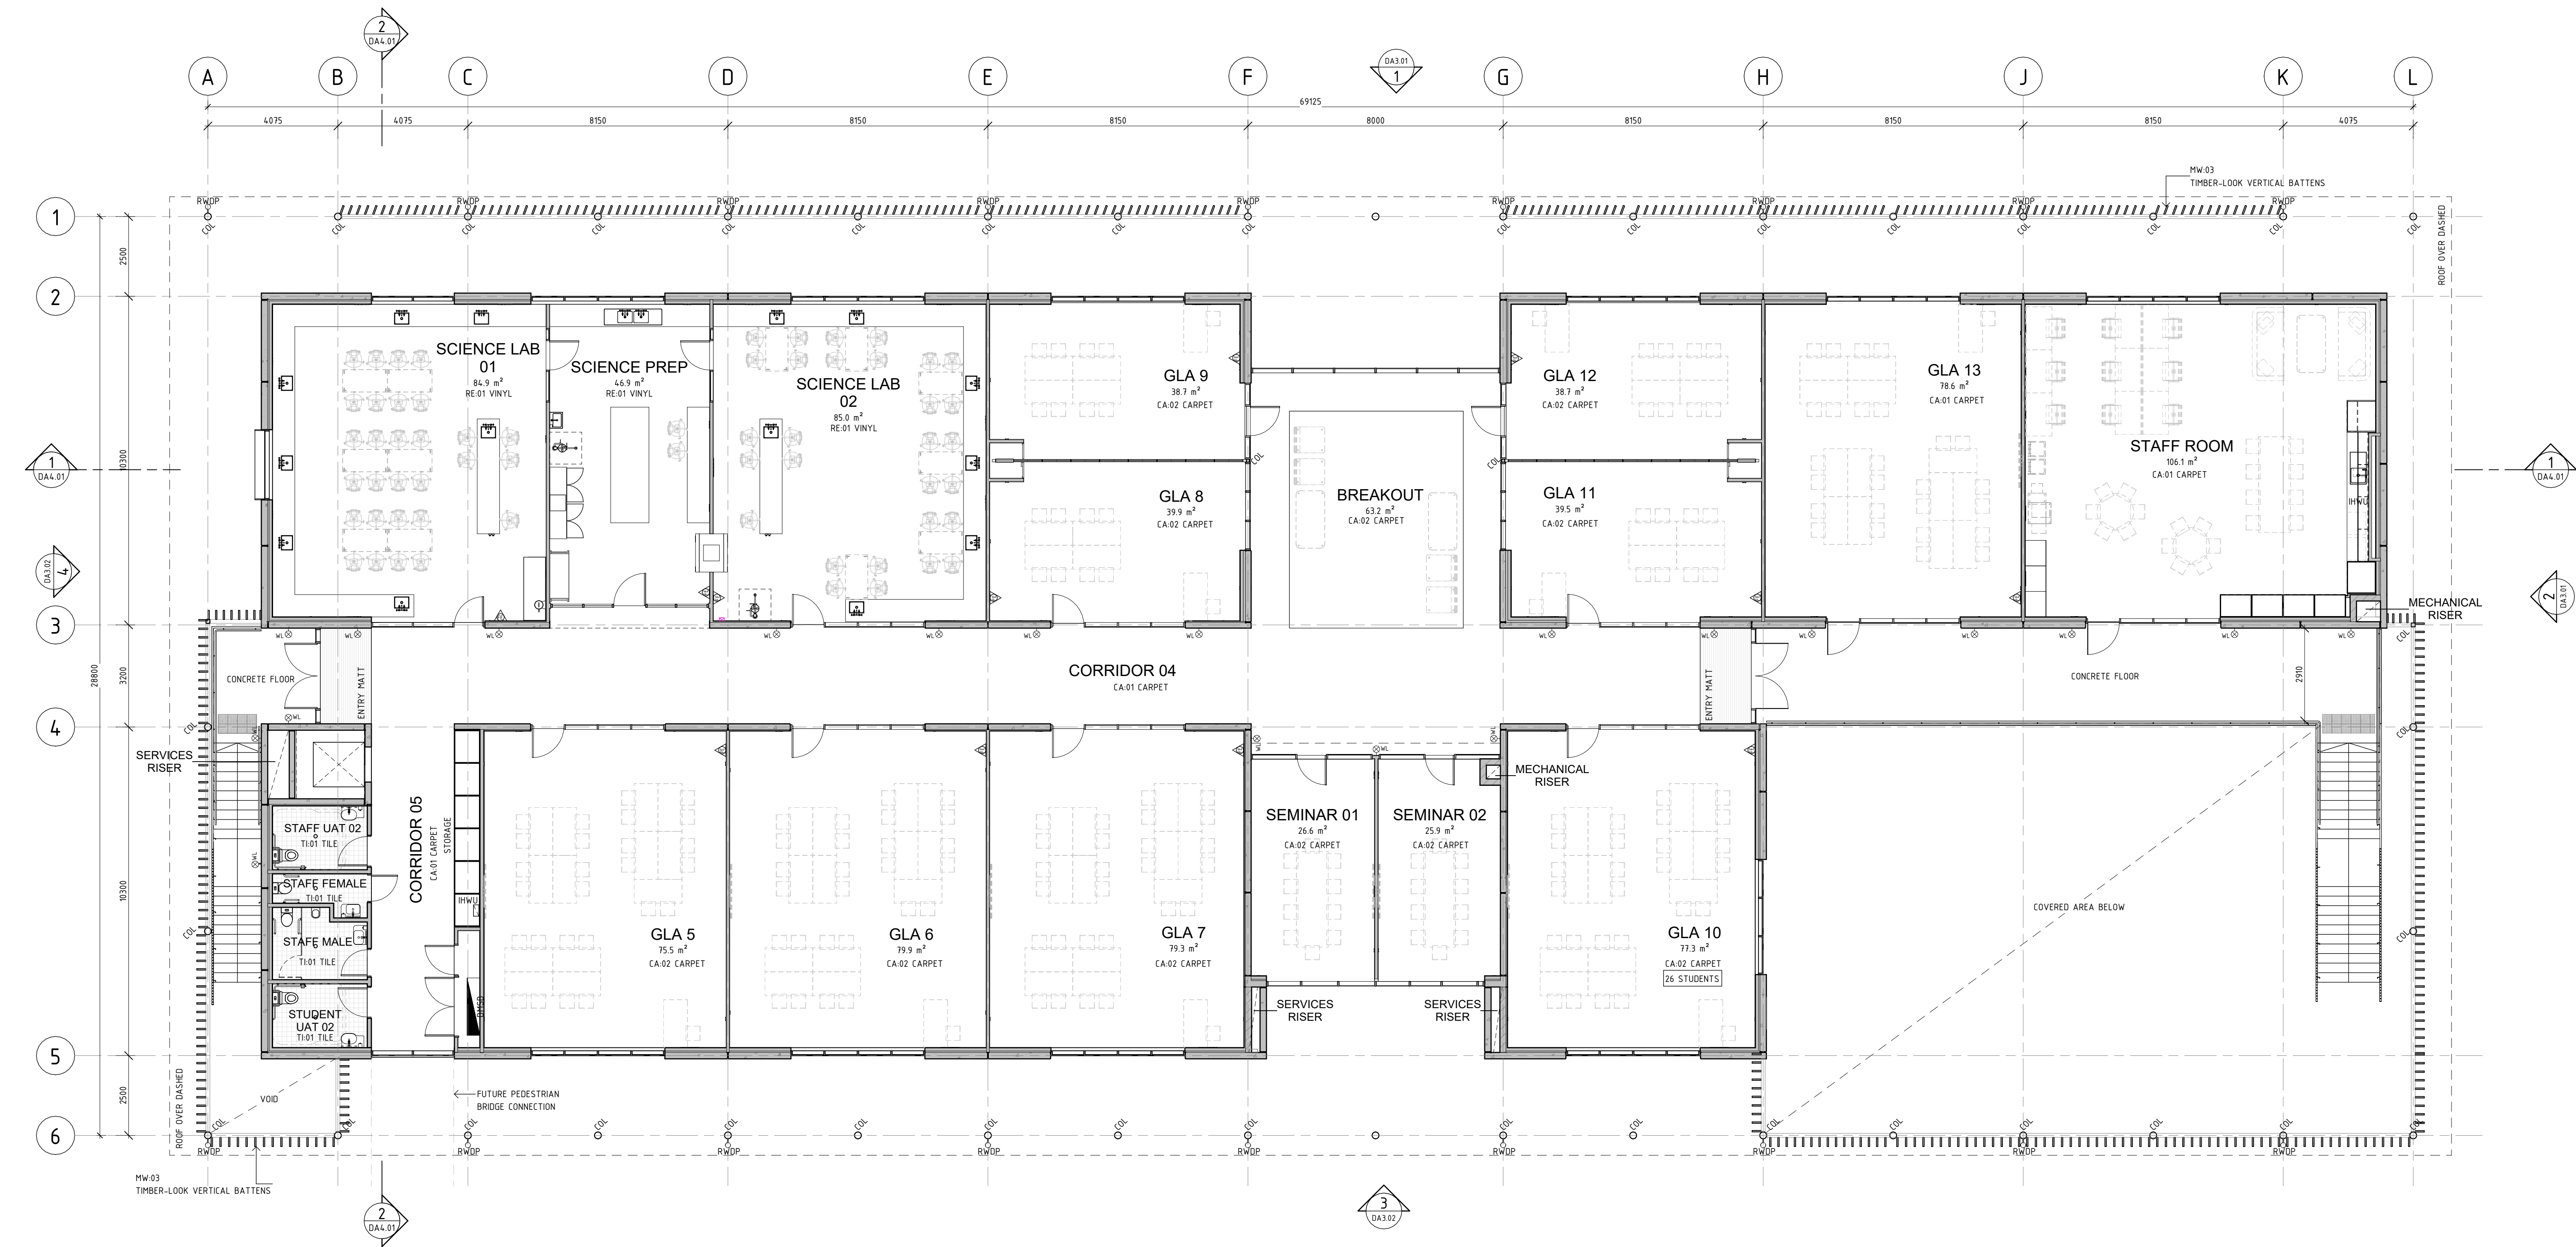

Parry and Rosenthal Architects	FLOOR PLAN - LEVEL 1	DRAWN	DATE	DRAWING No.	REV
		DC	FEB 26		
		JOB No.	SCALE @ A1		
	REHOBOTH CHRISTIAN COLLEGE - STAGE 1	2025047	1 : 100	DA2.02	A

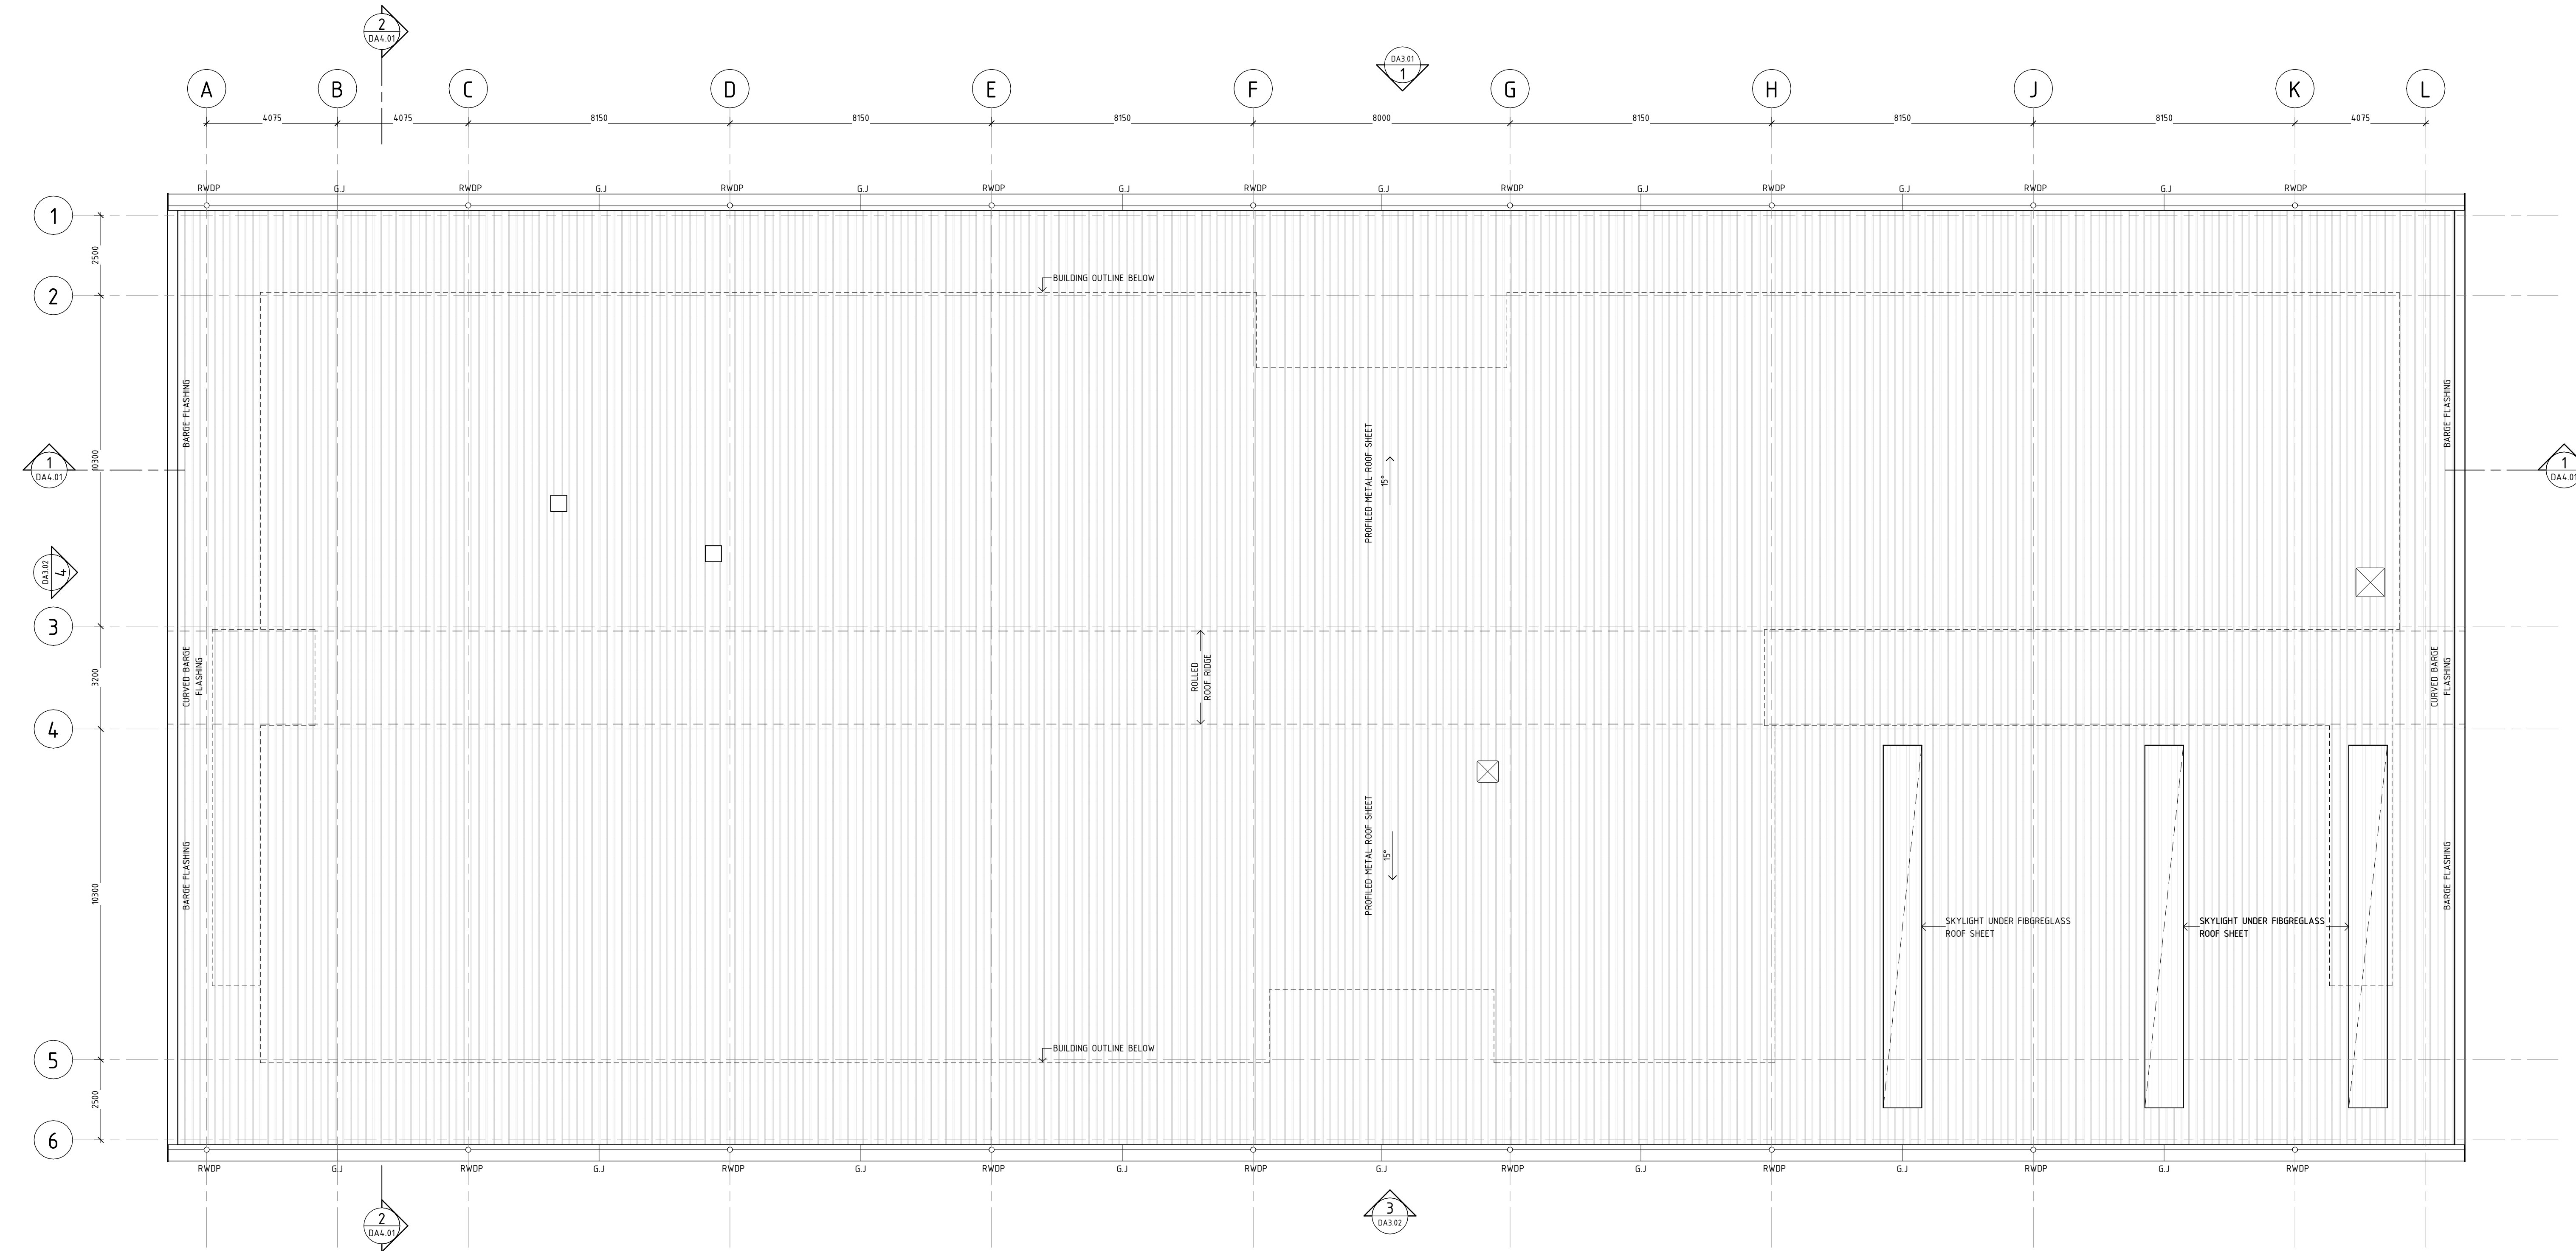

Parry and Rosenthal Architects	ROOF PLAN	DRAWN	DATE	DRAWING No.	REV
		DC	FEB 26		
		JOB No.	SCALE @ A1		
	REHOBOTH CHRISTIAN COLLEGE - STAGE 1	2025047	1 : 100	DA2.05	A



1 EAST ELEVATION
SCALE 1:100




2 SOUTH ELEVATION
SCALE 1:100


Parry and Rosenthal Architects	ELEVATIONS	DRAWN	DATE	DRAWING No.	REV
		DC	FEB 26		
		JOB No.	SCALE @ A1		
	REHOBOTH CHRISTIAN COLLEGE - STAGE 1	2025047	1 : 100	DA3.01	A



Parry and Rosenthal Architects	ELEVATIONS	DRAWN	DATE	DRAWING No.	REV
		DC	FEB 26		
		JOB No.	SCALE @ A1		
	REHOBOTH CHRISTIAN COLLEGE - STAGE 1	2025047	1 : 100	DA3.02	A

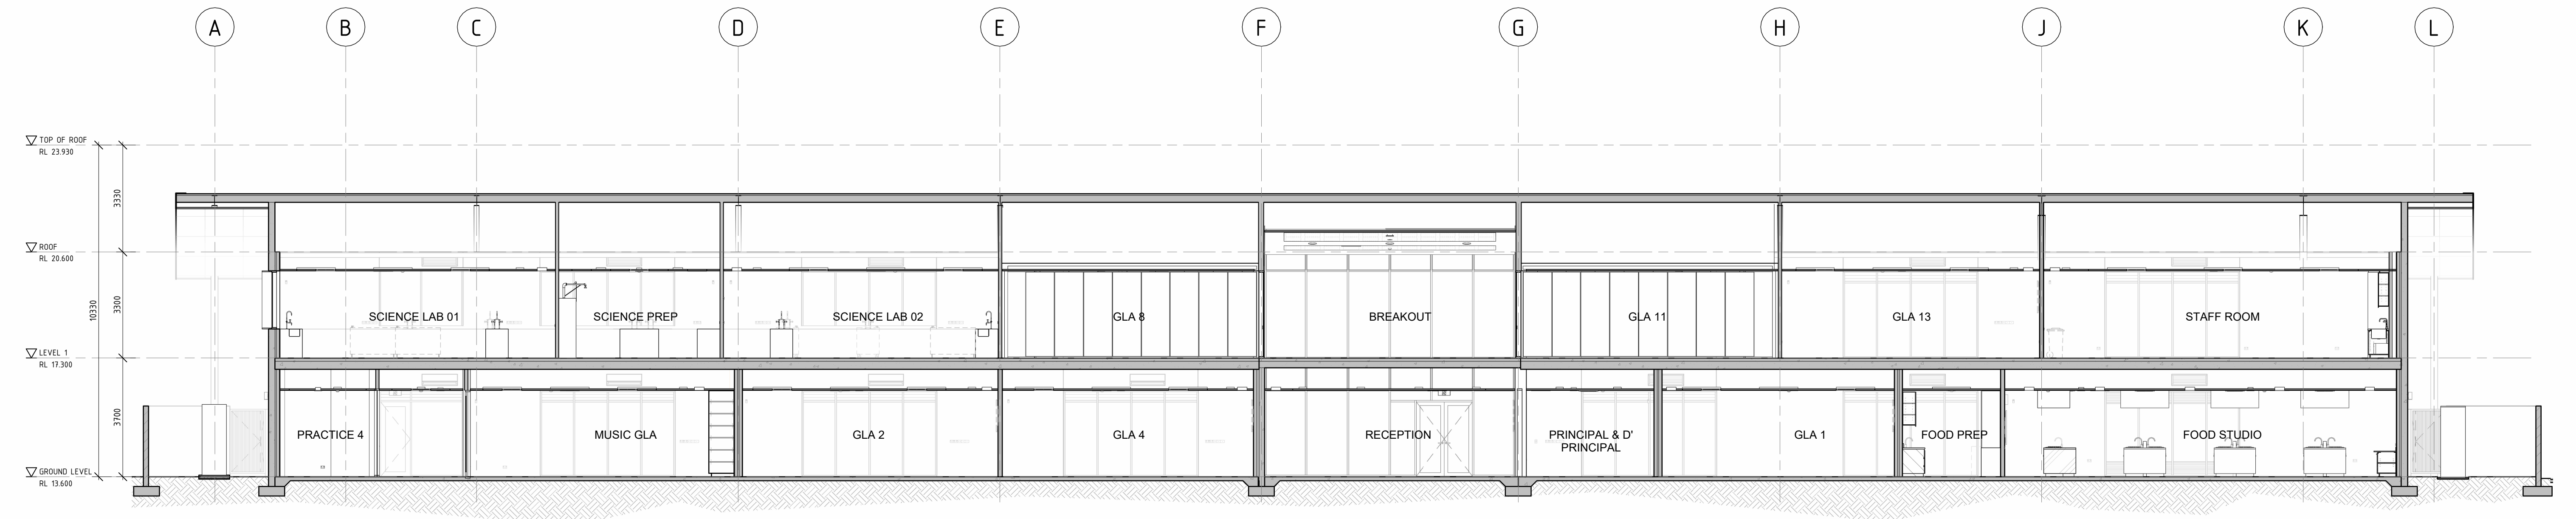

1 SECTION
SCALE 1 : 100

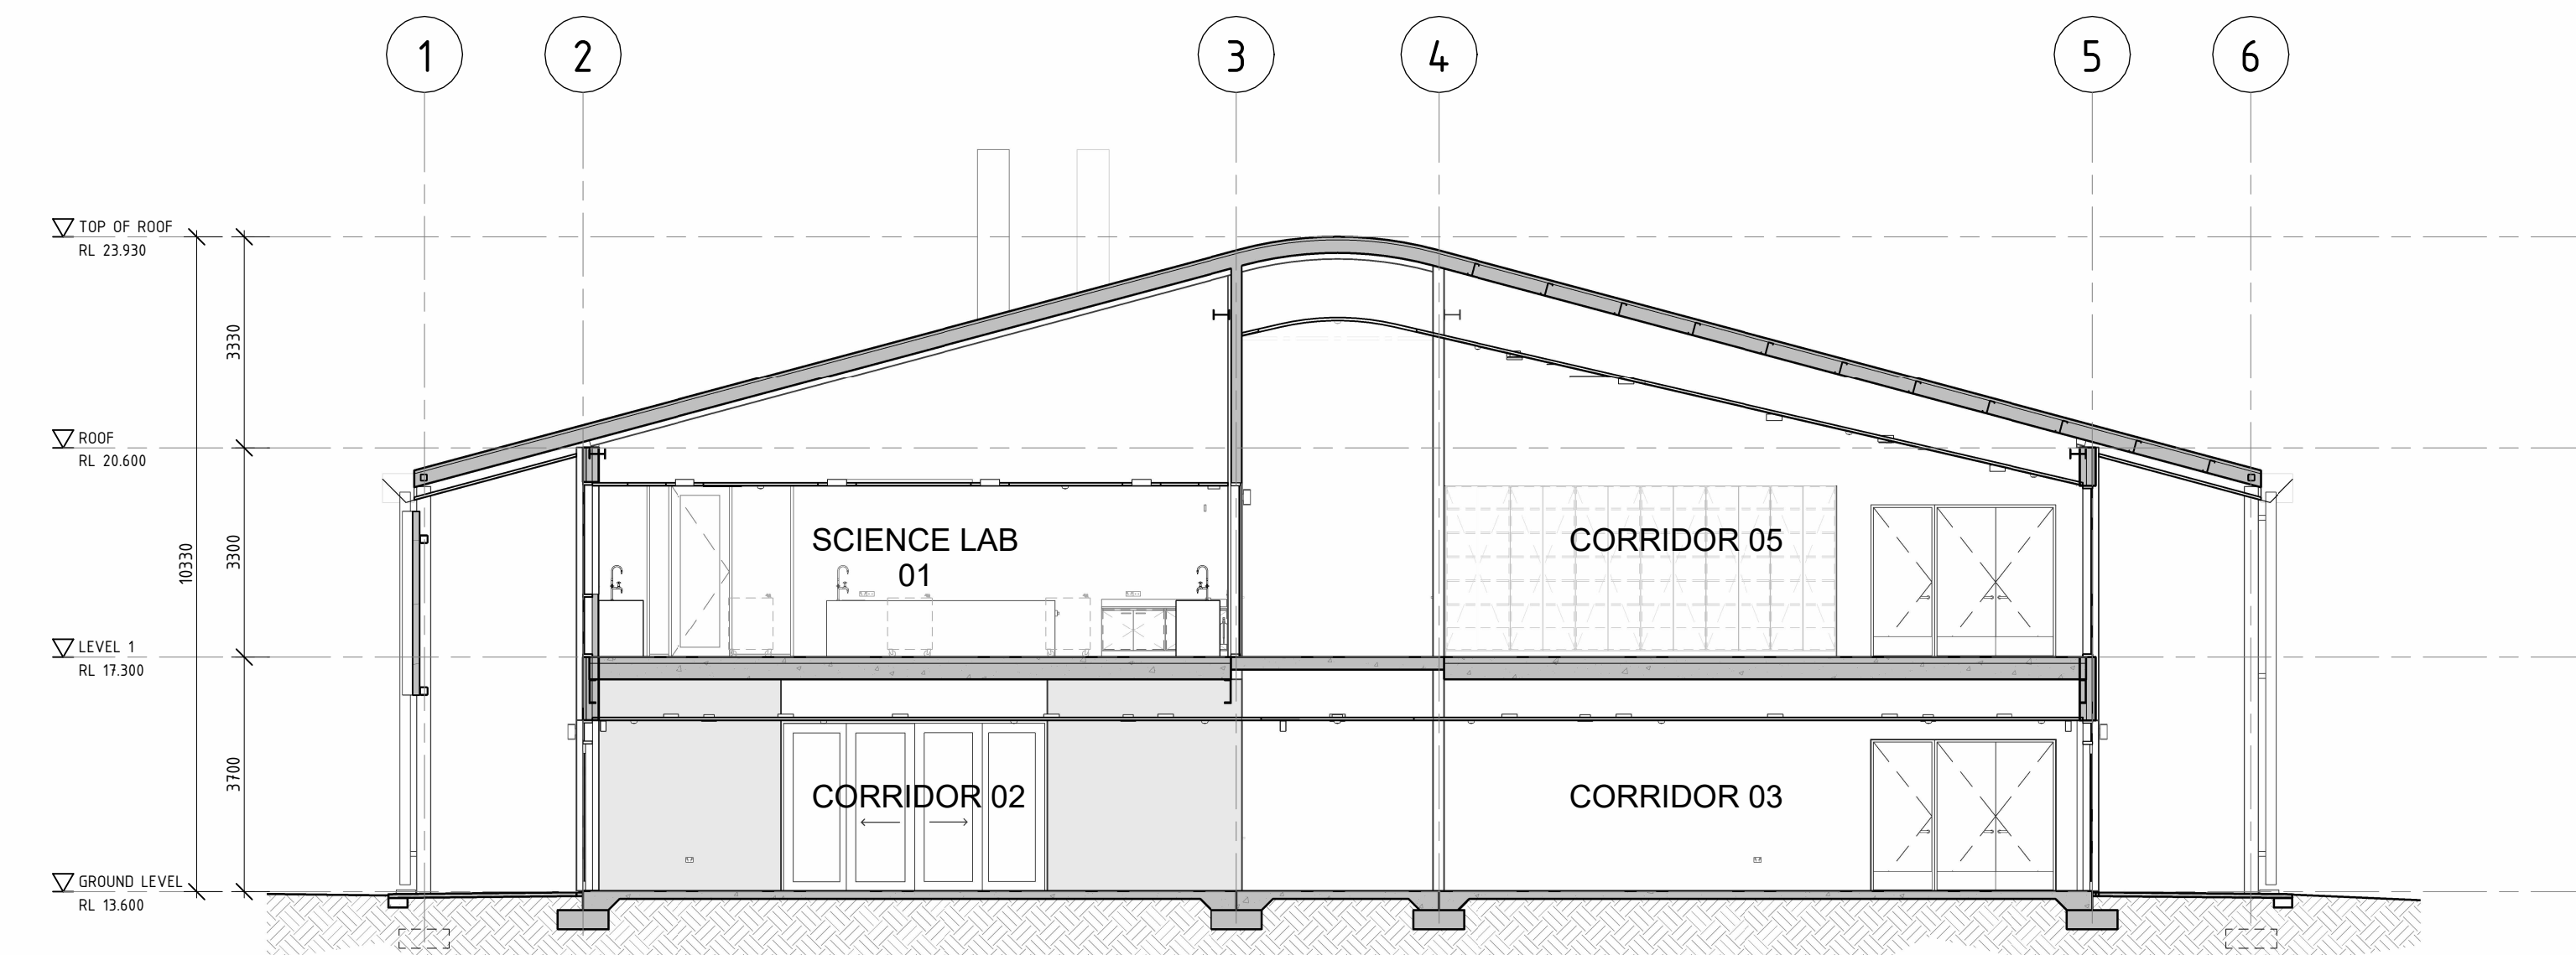


2 SECTION
SCALE 1 : 100

Parry and Rosenthal Architects	SECTIONS	DRAWN	DATE	DRAWING No.	REV
		DC	FEB 26		
		JOB No.	SCALE @ A1		
	REHOBOTH CHRISTIAN COLLEGE - STAGE 1	2025047	1 : 100	DA4.01	A



- Legend:
- ① Timber-look Battens
 - ② Dark Grey Columns and Downpipes
 - ③ Fair Face Concrete Wall
 - ④ Off-White Metal Roof Fascia
 - ⑤ Clear Glazing in Black Frame
 - ⑥ Timber-look Wall
 - ⑦ Off-White Blockwork Wall

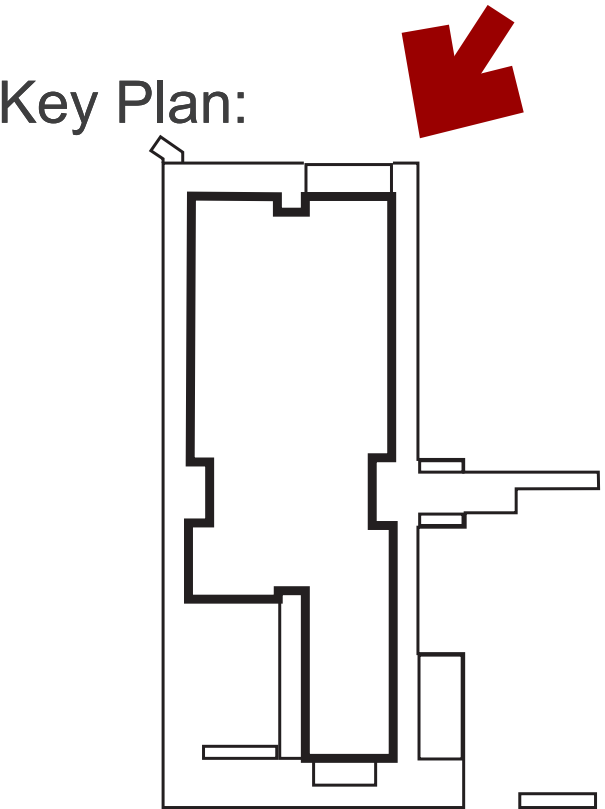


Parry and Rosenthal Architects	PERSPECTIVE IMAGE - VIEW FROM MADDING AND ALCOCK STREET INTERSECTION	DRAWN DC/BM	DATE 28/04/26	DRAWING No. DA5.01	REV A
	REHOBOTH CHRISTIAN COLLEGE - STAGE 1	JOB No. 2025047	SCALE @ A1 NTS		



Legend:

- ① White Fibre Cement Soffit
- ② Off-White Metal Roof Fascia
- ③ Fair Face Concrete Wall
- ④ Timber-look Battens
- ⑤ Off-White Blockwork Wall
- ⑥ Clear Glazing in Black Frame
- ⑦ Timber-look Wall
- ⑧ Dark Grey Columns and Downpipes

Key Plan:

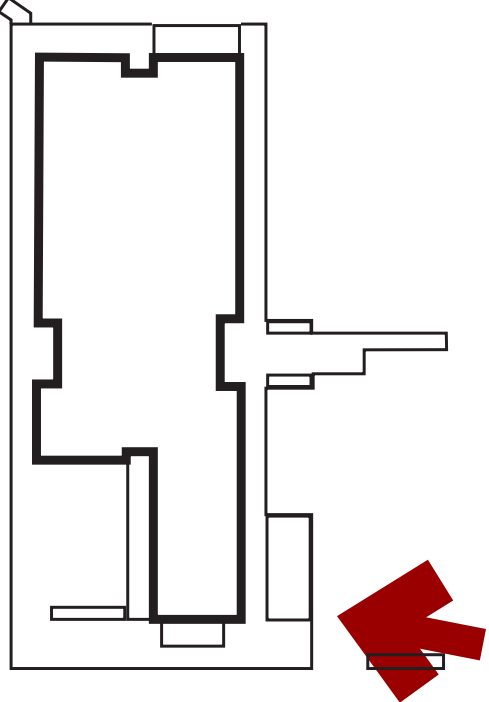


Parry and Rosenthal Architects	PERSPECTIVE IMAGE - VIEW FROM SOUTHERN ENTRANCE	DRAWN DC/BM	DATE 28/04/26	DRAWING No. DA5.02	REV A
	REHOBOTH CHRISTIAN COLLEGE - STAGE 1	JOB No. 2025047	SCALE @ A1 NTS		



Legend:

- ① Off-White Metal Roof Fascia
- ② White Fibre Cement Soffit
- ③ Fair Face Concrete Wall
- ④ Off-White Blockwork Wall
- ⑤ Dark Grey Columns and Downpipes
- ⑥ Timber-look Battens
- ⑦ Timber-look Wall
- ⑧ Clear Glazing in Black Frame

Key Plan:

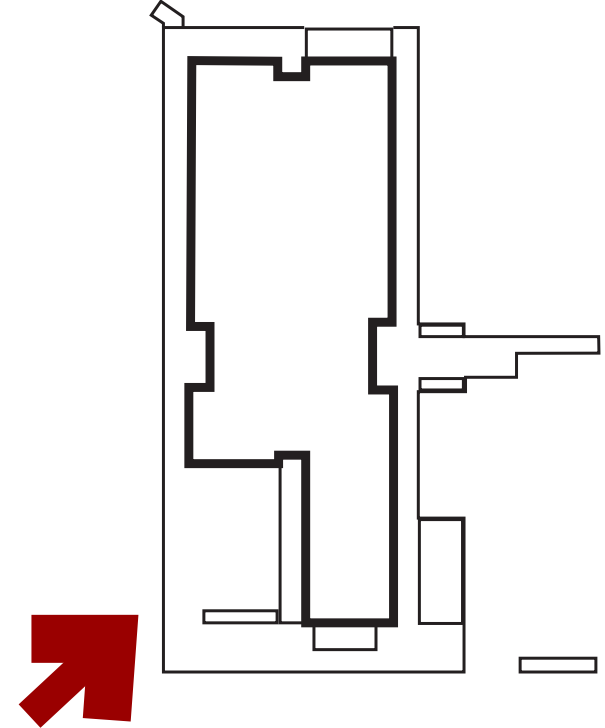


Parry and Rosenthal Architects	PERSPECTIVE IMAGE - VIEW TO COVERED AREA	DRAWN DC/BM	DATE 28/04/26	DRAWING No. DA5.03	REV A
	REHOBOTH CHRISTIAN COLLEGE - STAGE 1	JOB No. 2025047	SCALE @ A1 NTS		



Legend:

- ① Timber-look Battens
- ② Perforated Ceiling and Skylight
- ③ Timber-look Wall
- ④ Clear Glazing in Black Frame
- ⑤ Fair Face Concrete Wall
- ⑥ Dark Grey Columns and Downpipes
- ⑦ Dark Grey Balustrading
- ⑧ Off-White Blockwork Wall

Key Plan:

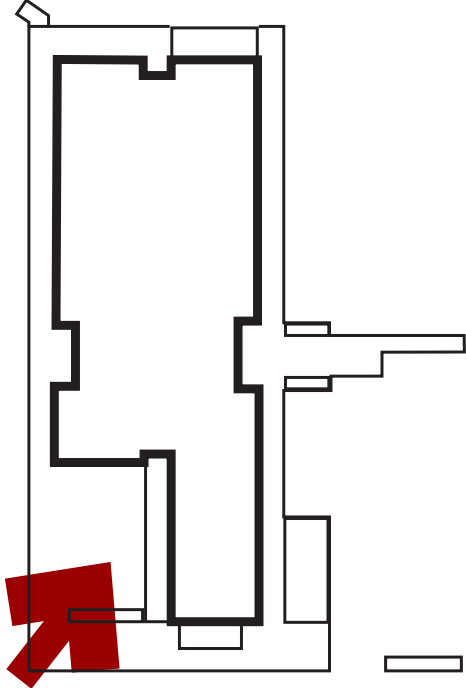

Parry and Rosenthal Architects	PERSPECTIVE IMAGE - VIEW IN COVERED AREA	DRAWN DC/BM	DATE 28/04/26	DRAWING No. DA5.04	REV A
	REHOBOTH CHRISTIAN COLLEGE - STAGE 1	JOB No. 2025047	SCALE @ A1 NTS		