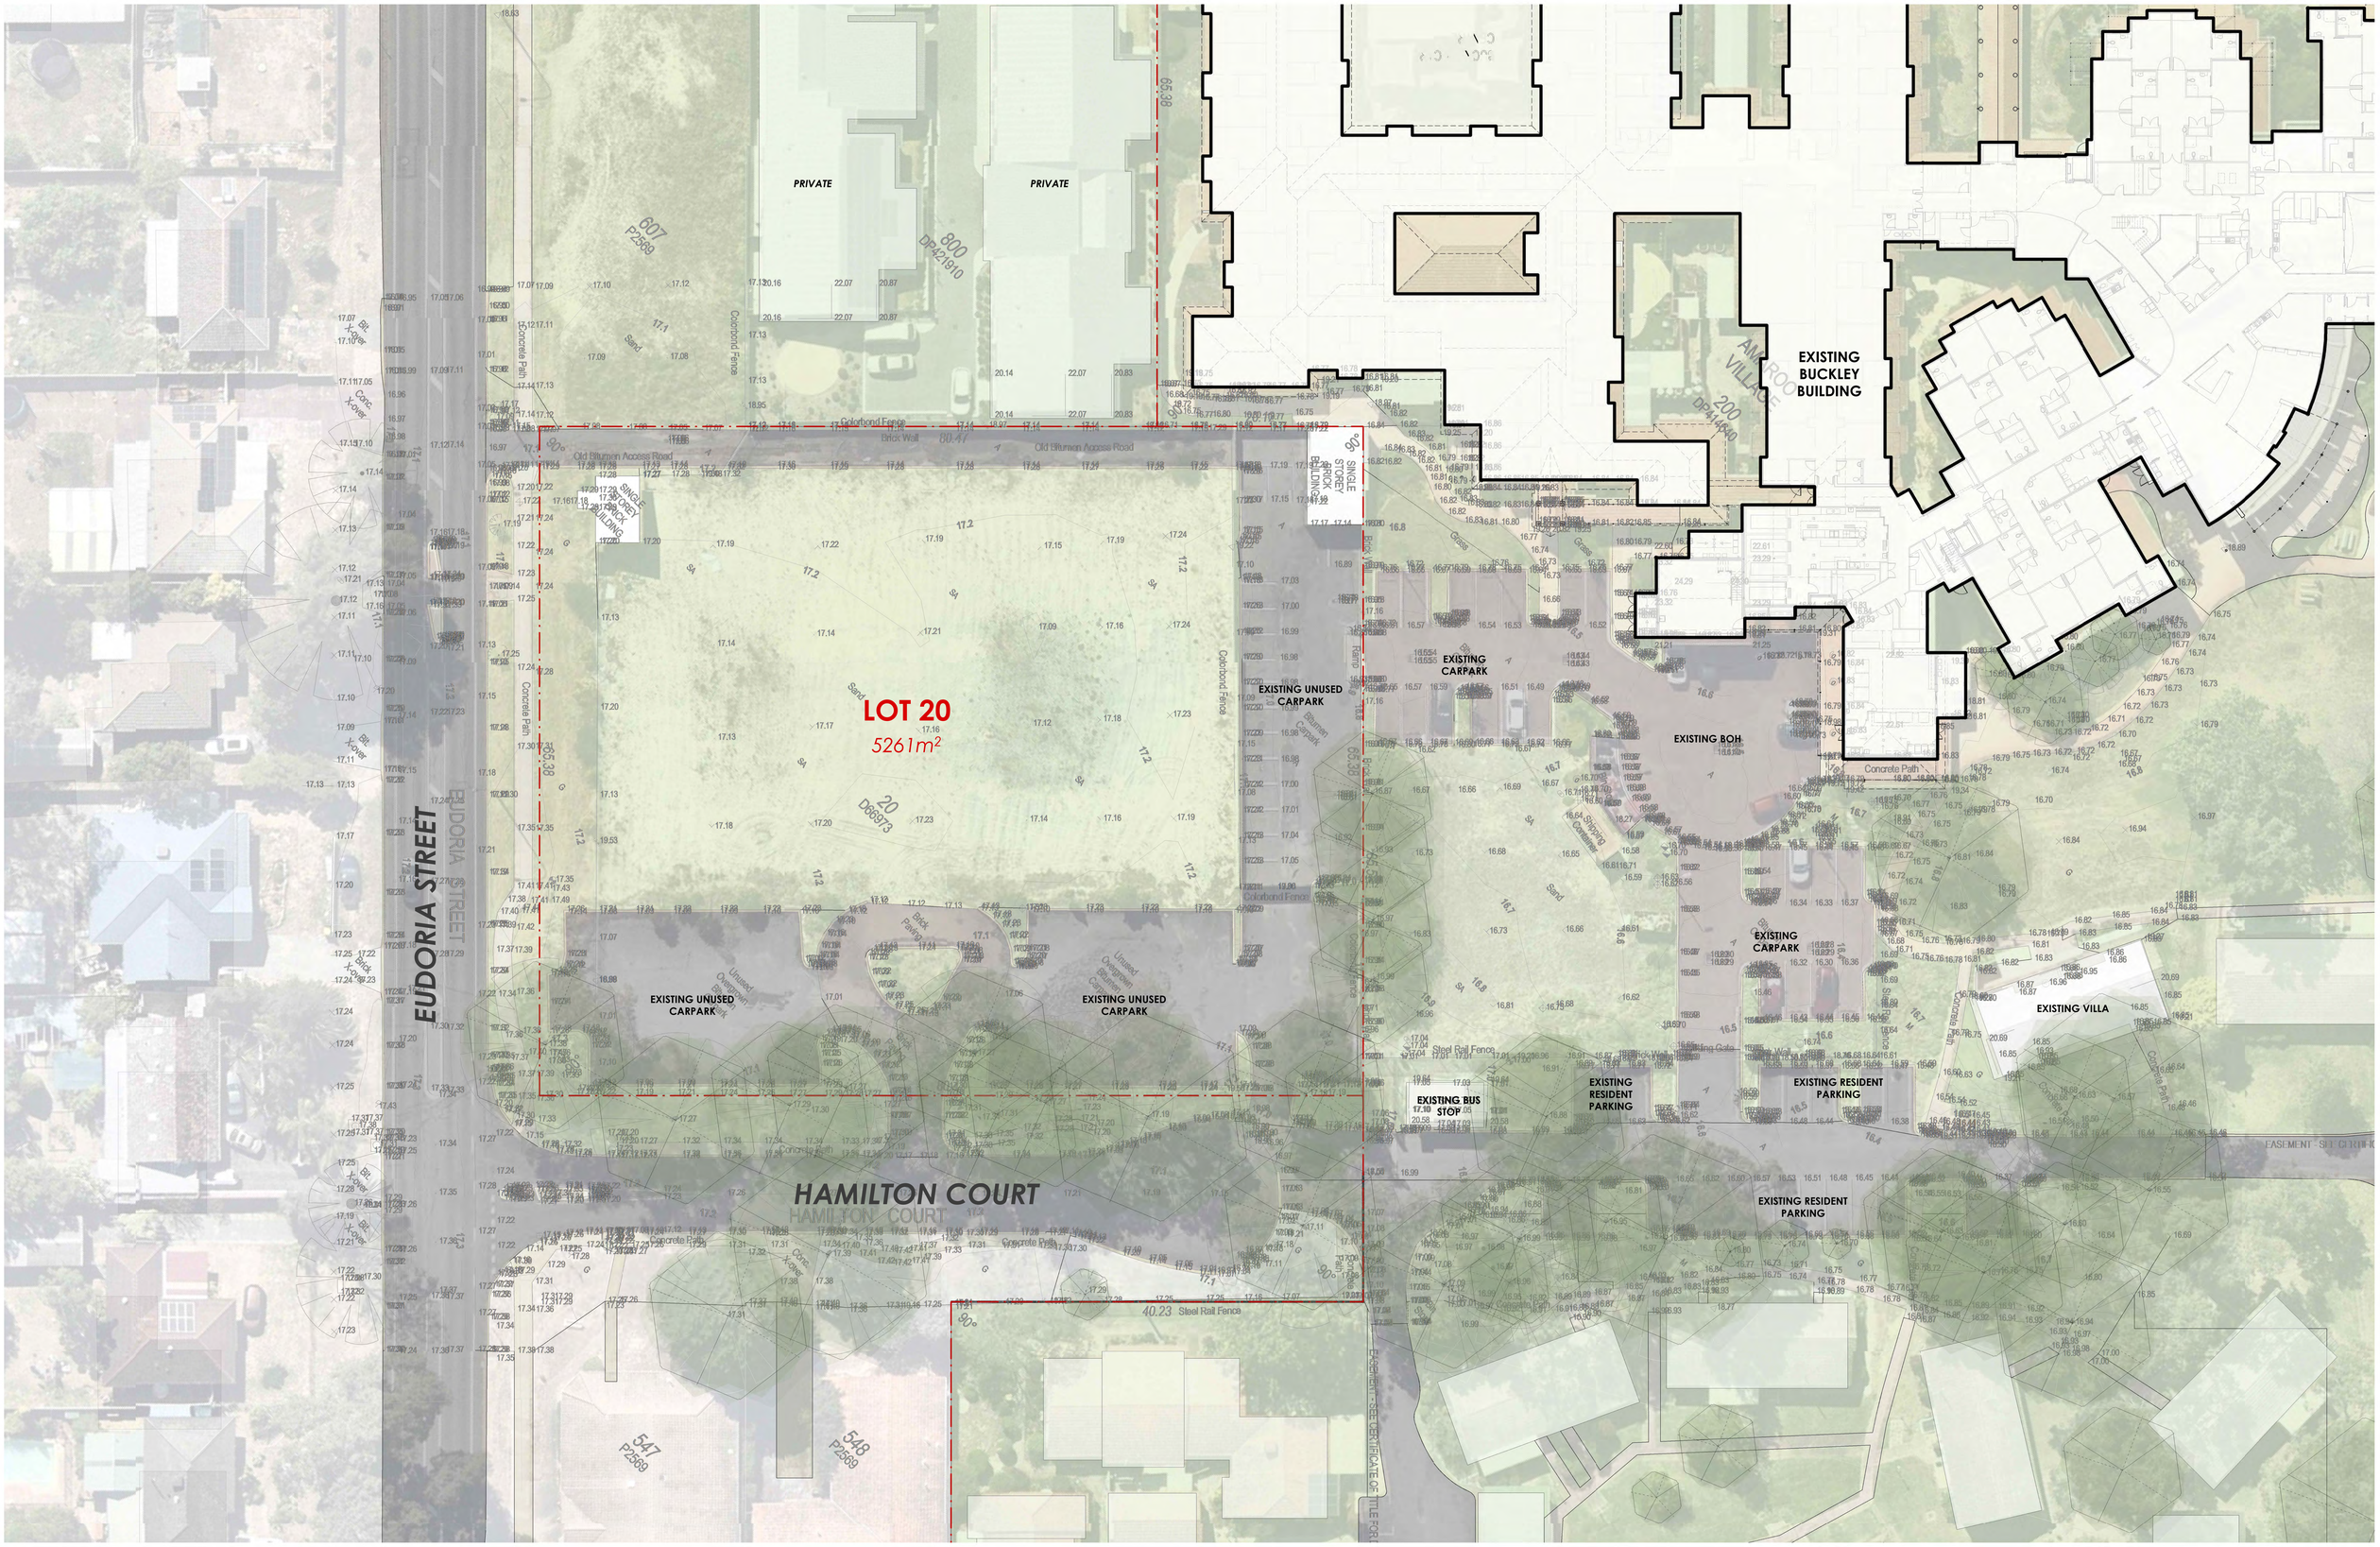


silver thomas hanley
ARCHITECTURE

EXISTING SITE PLAN
AMAROO GOSNELLS STAGE 1

Scale 1 : 200 @ A0 | Date 30/09/26
SCALE BAR 1:200

Project No.	Sheet No.	Revision
3431	SK.01.101	A

NORTH



EXISTING SITE PLAN - DOROTHY STREET CARPARK
AMAROO GOSNELLS STAGE 1

silver thomas hanley
ARCHITECTURE

Scale 1 : 200 @ A0
Date 30/09/26
SCALE BAR 1:200

Project No.	Sheet No.	Revision
3431	SK.01.102	A

NORTH



silver thomas hanley
ARCHITECTURE

DEMOLITION SITE PLAN
AMAROO GOSNELLS STAGE 1

Scale 1 : 200 @ A0
Date 30/09/26
8m 6m 4m 2m 0m 16m
SCALE BAR 1:200

Project No.	Sheet No.	Revision
3431	SK.01.150	A

NORTH

OUR PLACE HEALTH CENTRE

LOT 548

EUDORIA STREET

LOT 1

LOT 2

LOT 3

LOT 4

LOT 5

LOT 6

EXISTING FENCE TO BE MODIFIED

EXISTING TREE TO BE REMOVED

EXISTING FENCE

EXISTING TREES TO BE RETAINED

EXISTING TREE TO BE RETAINED

PARTIAL SITE TO BE DEMOLISHED FOR ADDITIONAL STAFF PARKING

LOT 3
1974m²

EXISTING FENCE TO BE MODIFIED

EXISTING LIGHT POLE

EXISTING FOOTPATH TO BE DEMOLISHED

EXISTING KERBING AND VERGE TO BE DEMOLISHED

DOROTHY STREET

silver thomas hanley
ARCHITECTURE


DEMOLITION SITE PLAN - DOROTHY STREET CARPARK
AMAROO GOSNELLS STAGE 1

Scale 1 : 200 @ A0 **Date** 30/09/26

8m 6m 4m 2m 0m 16m
SCALE BAR 1:200

Project No.	Sheet No.	Revision
3431	SK.01.151	A

NORTH

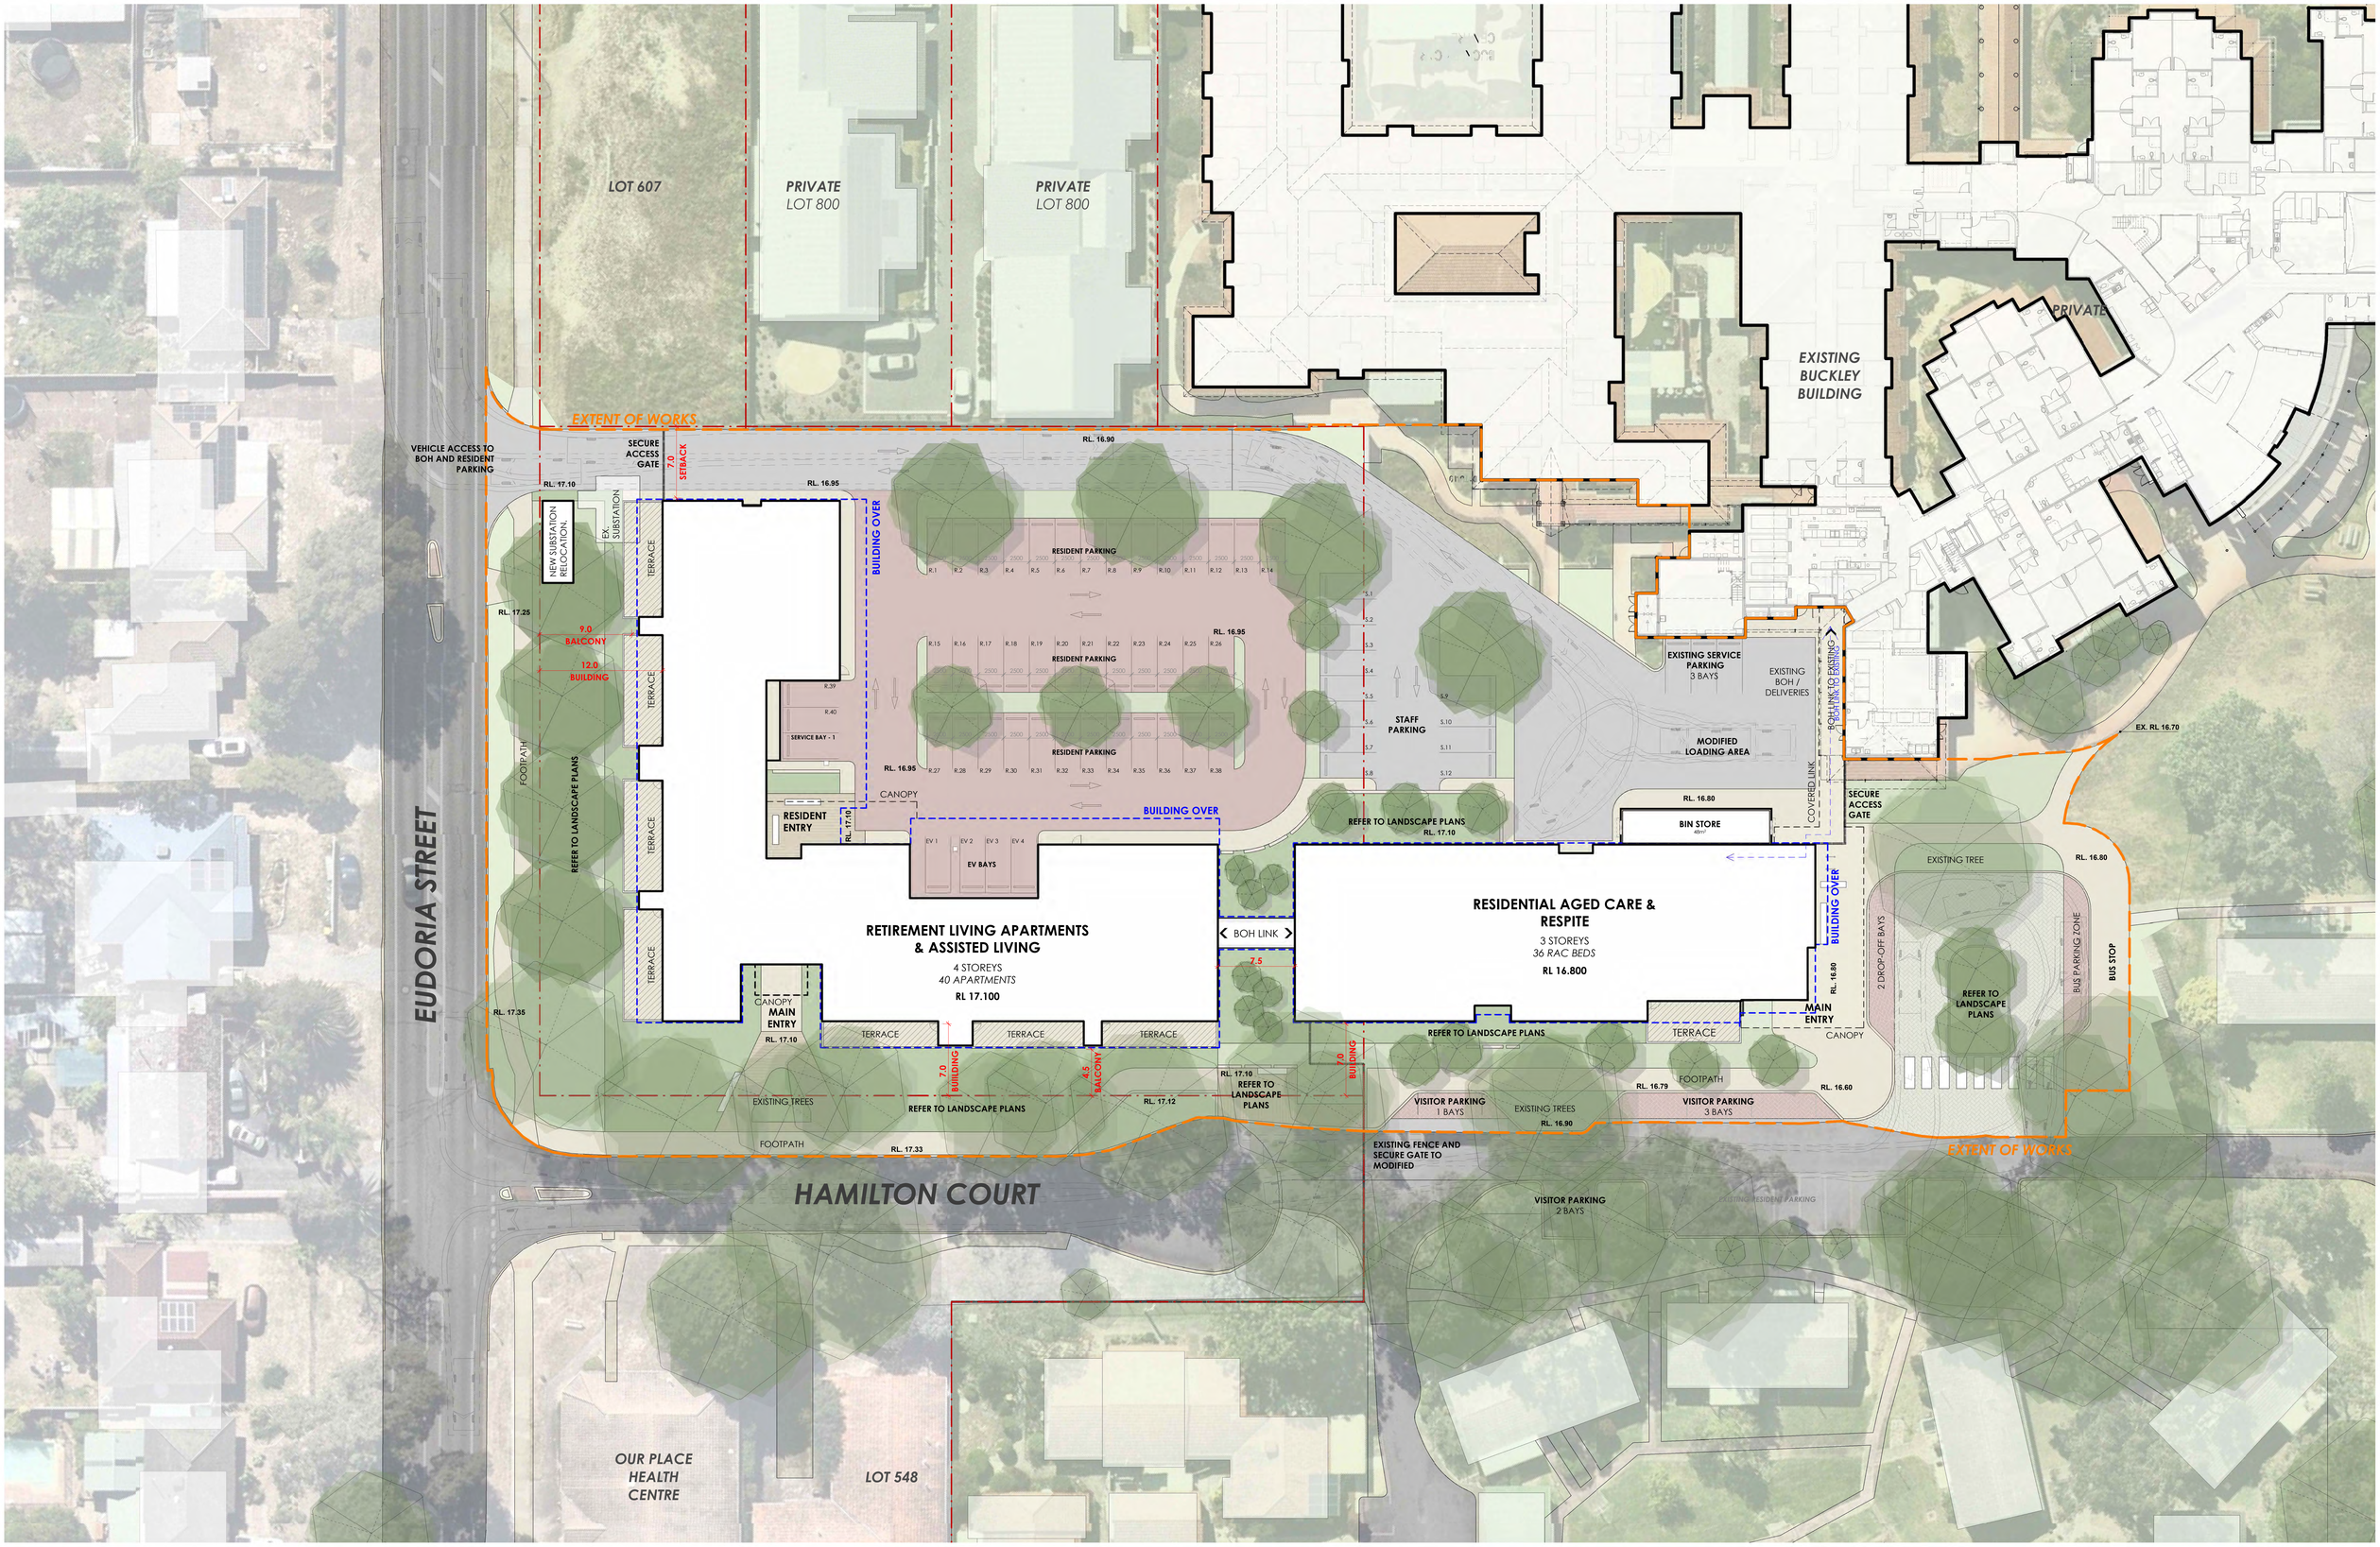

silver thomas hanley
ARCHITECTURE

PROPOSED SITE PLAN
AMAROO GOSNELLS STAGE 1

Scale 1 : 200 @ A0 Date 30/09/26

8m 6m 4m 2m 0m 16m
SCALE BAR 1:200

Project No.	Sheet No.	Revision
3431	SK.01.200	A

NORTH



silver thomas hanley
ARCHITECTURE


PROPOSED SITE PLAN - DOROTHY STREET CARPARK
AMAROO GOSNELLS STAGE 1

Scale 1 : 200 @ A0 **Date** 30/09/26

8m 6m 4m 2m 0m 16m
SCALE BAR 1:200

Project No.	Sheet No.	Revision
3431	SK.01.201	A

NORTH

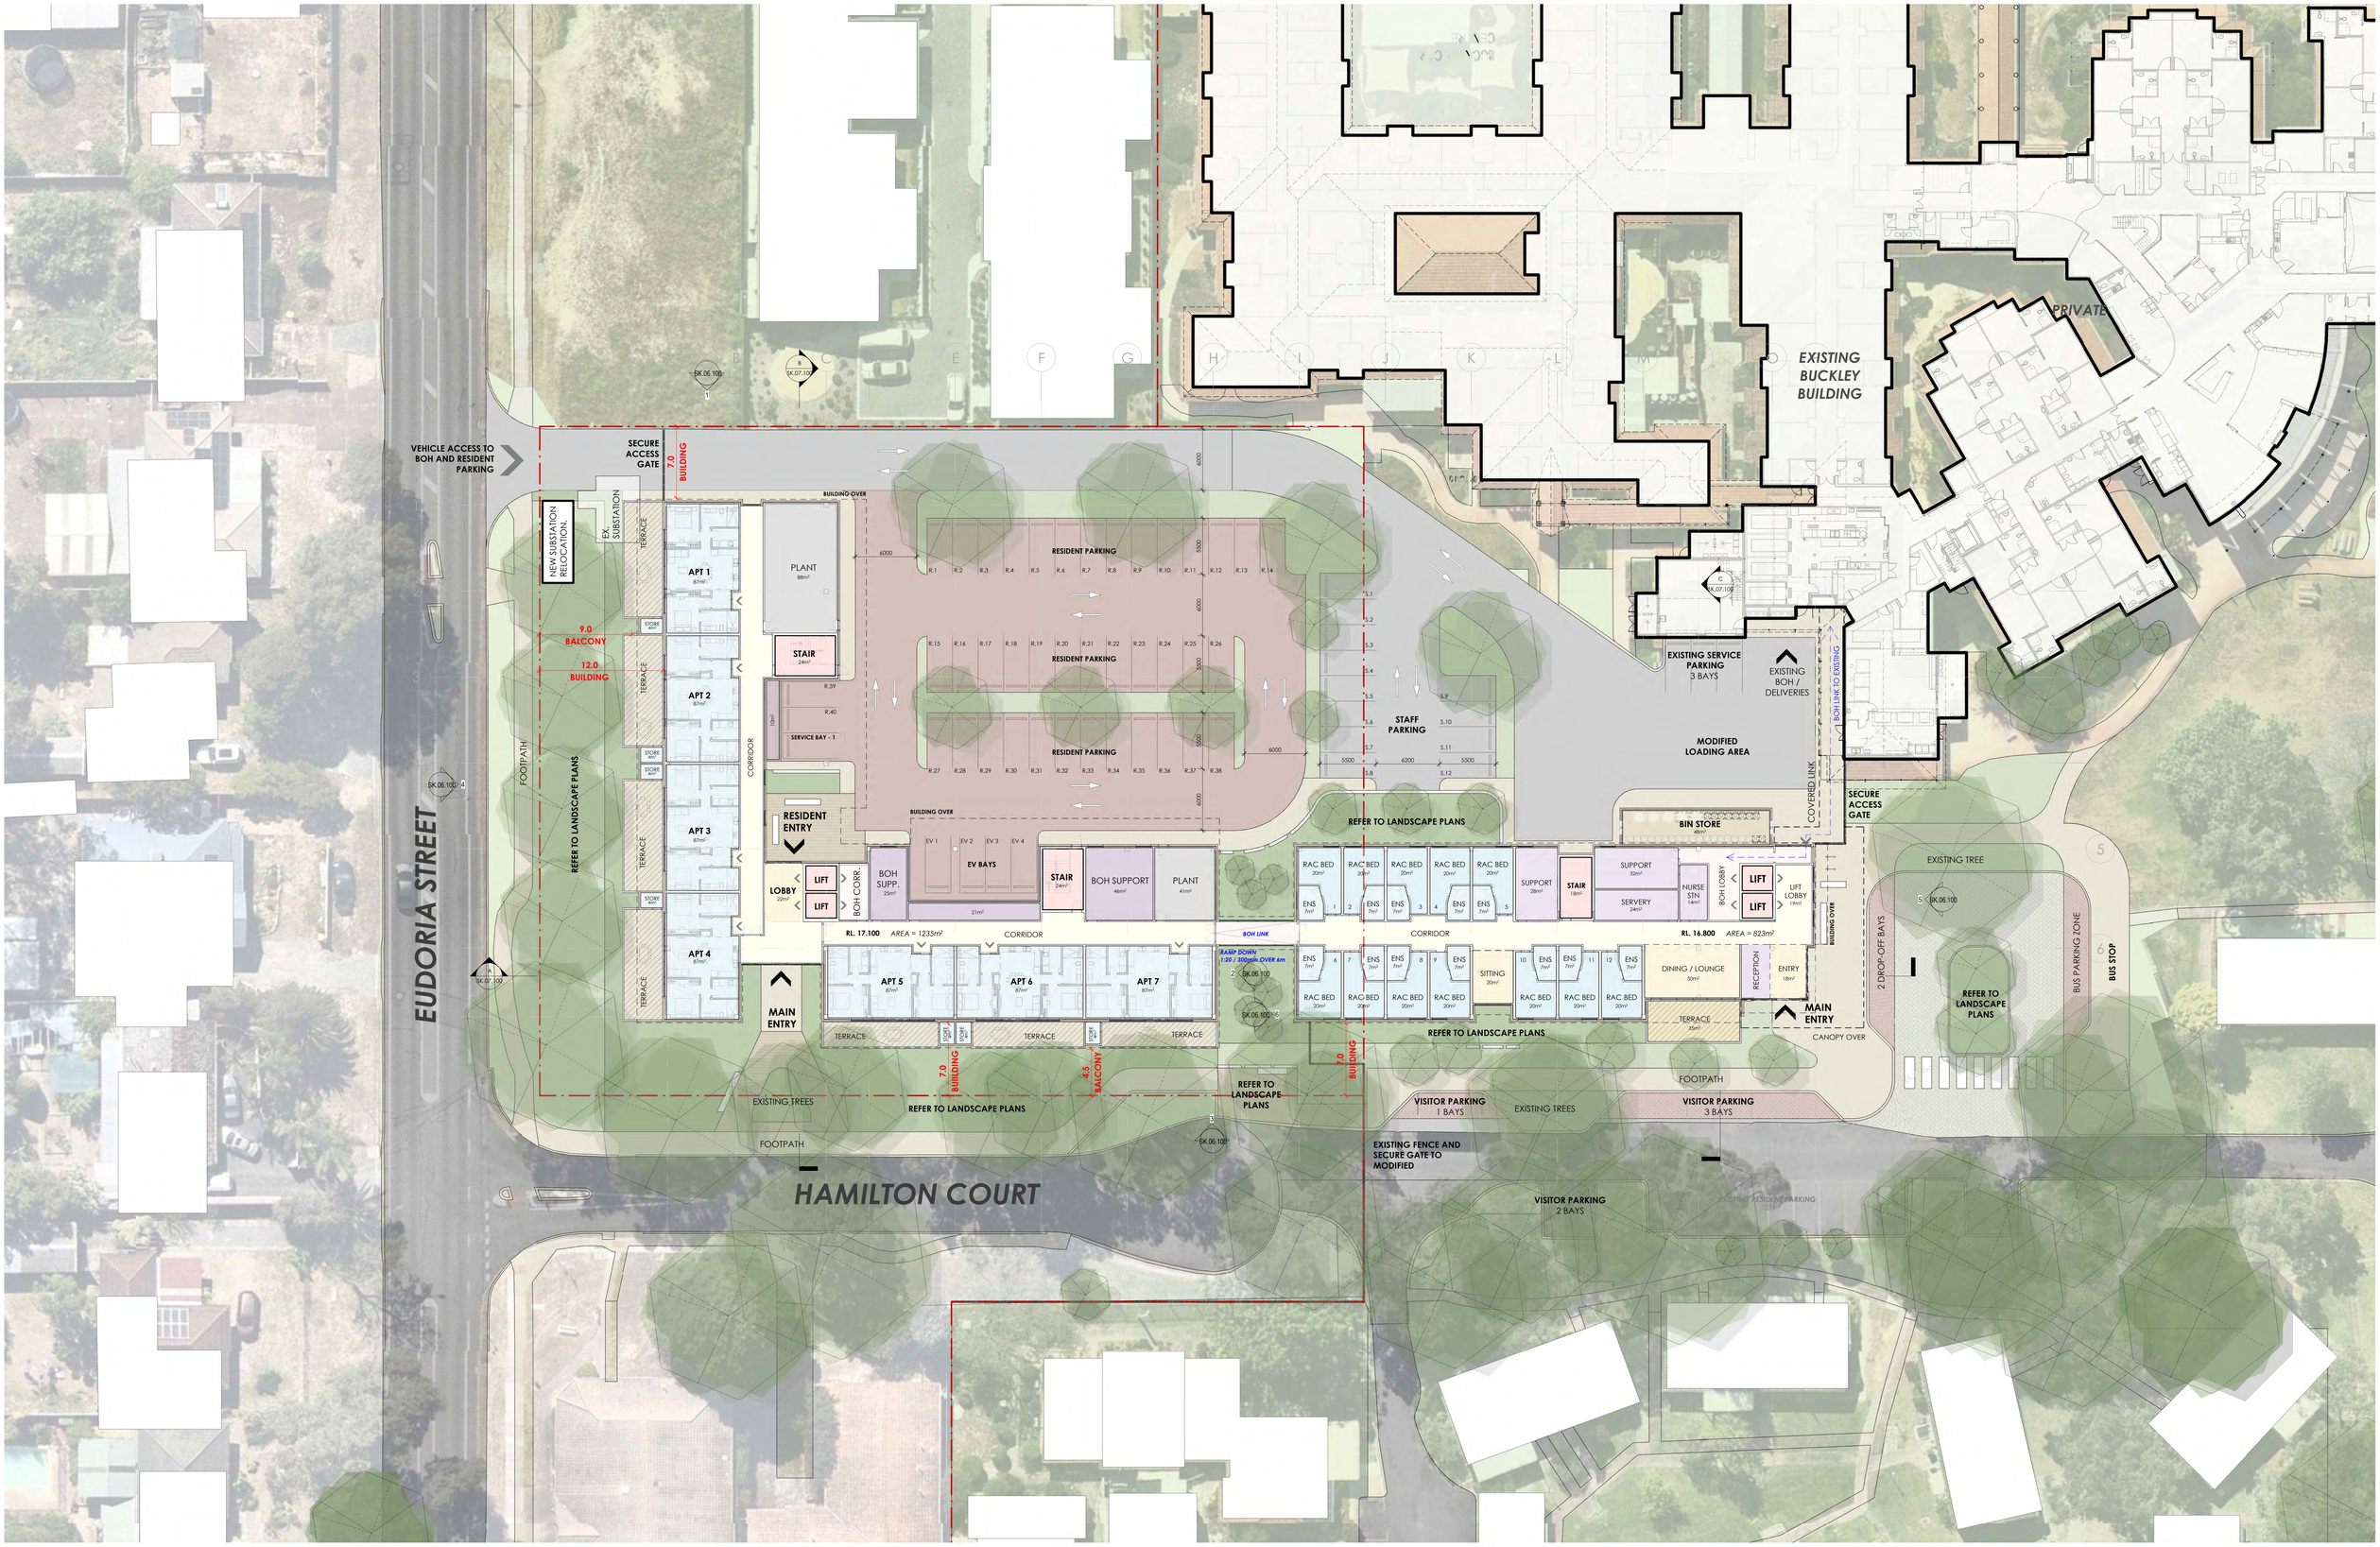

silver thomas hanley
ARCHITECTURE

GROUND FLOOR PLAN

AMAROO GOSNELLS STAGE 1

Scale 1 : 200 @ A0

Date 30/09/26

8m 6m 4m 2m 0m 16m

SCALE BAR 1:200

Project No.	Sheet No.	Revision
3431	SK.03.100	A

NORTH



silver thomas hanley
ARCHITECTURE

LEVEL 1 FLOOR PLAN

AMAROO GOSNELLS STAGE 1

Scale 1 : 200 @ A0 Date 30/09/26

8m 6m 4m 2m 0m 14m

SCALE BAR 1:200

Project No.	Sheet No.	Revision
3431	SK.03.101	A

NORTH