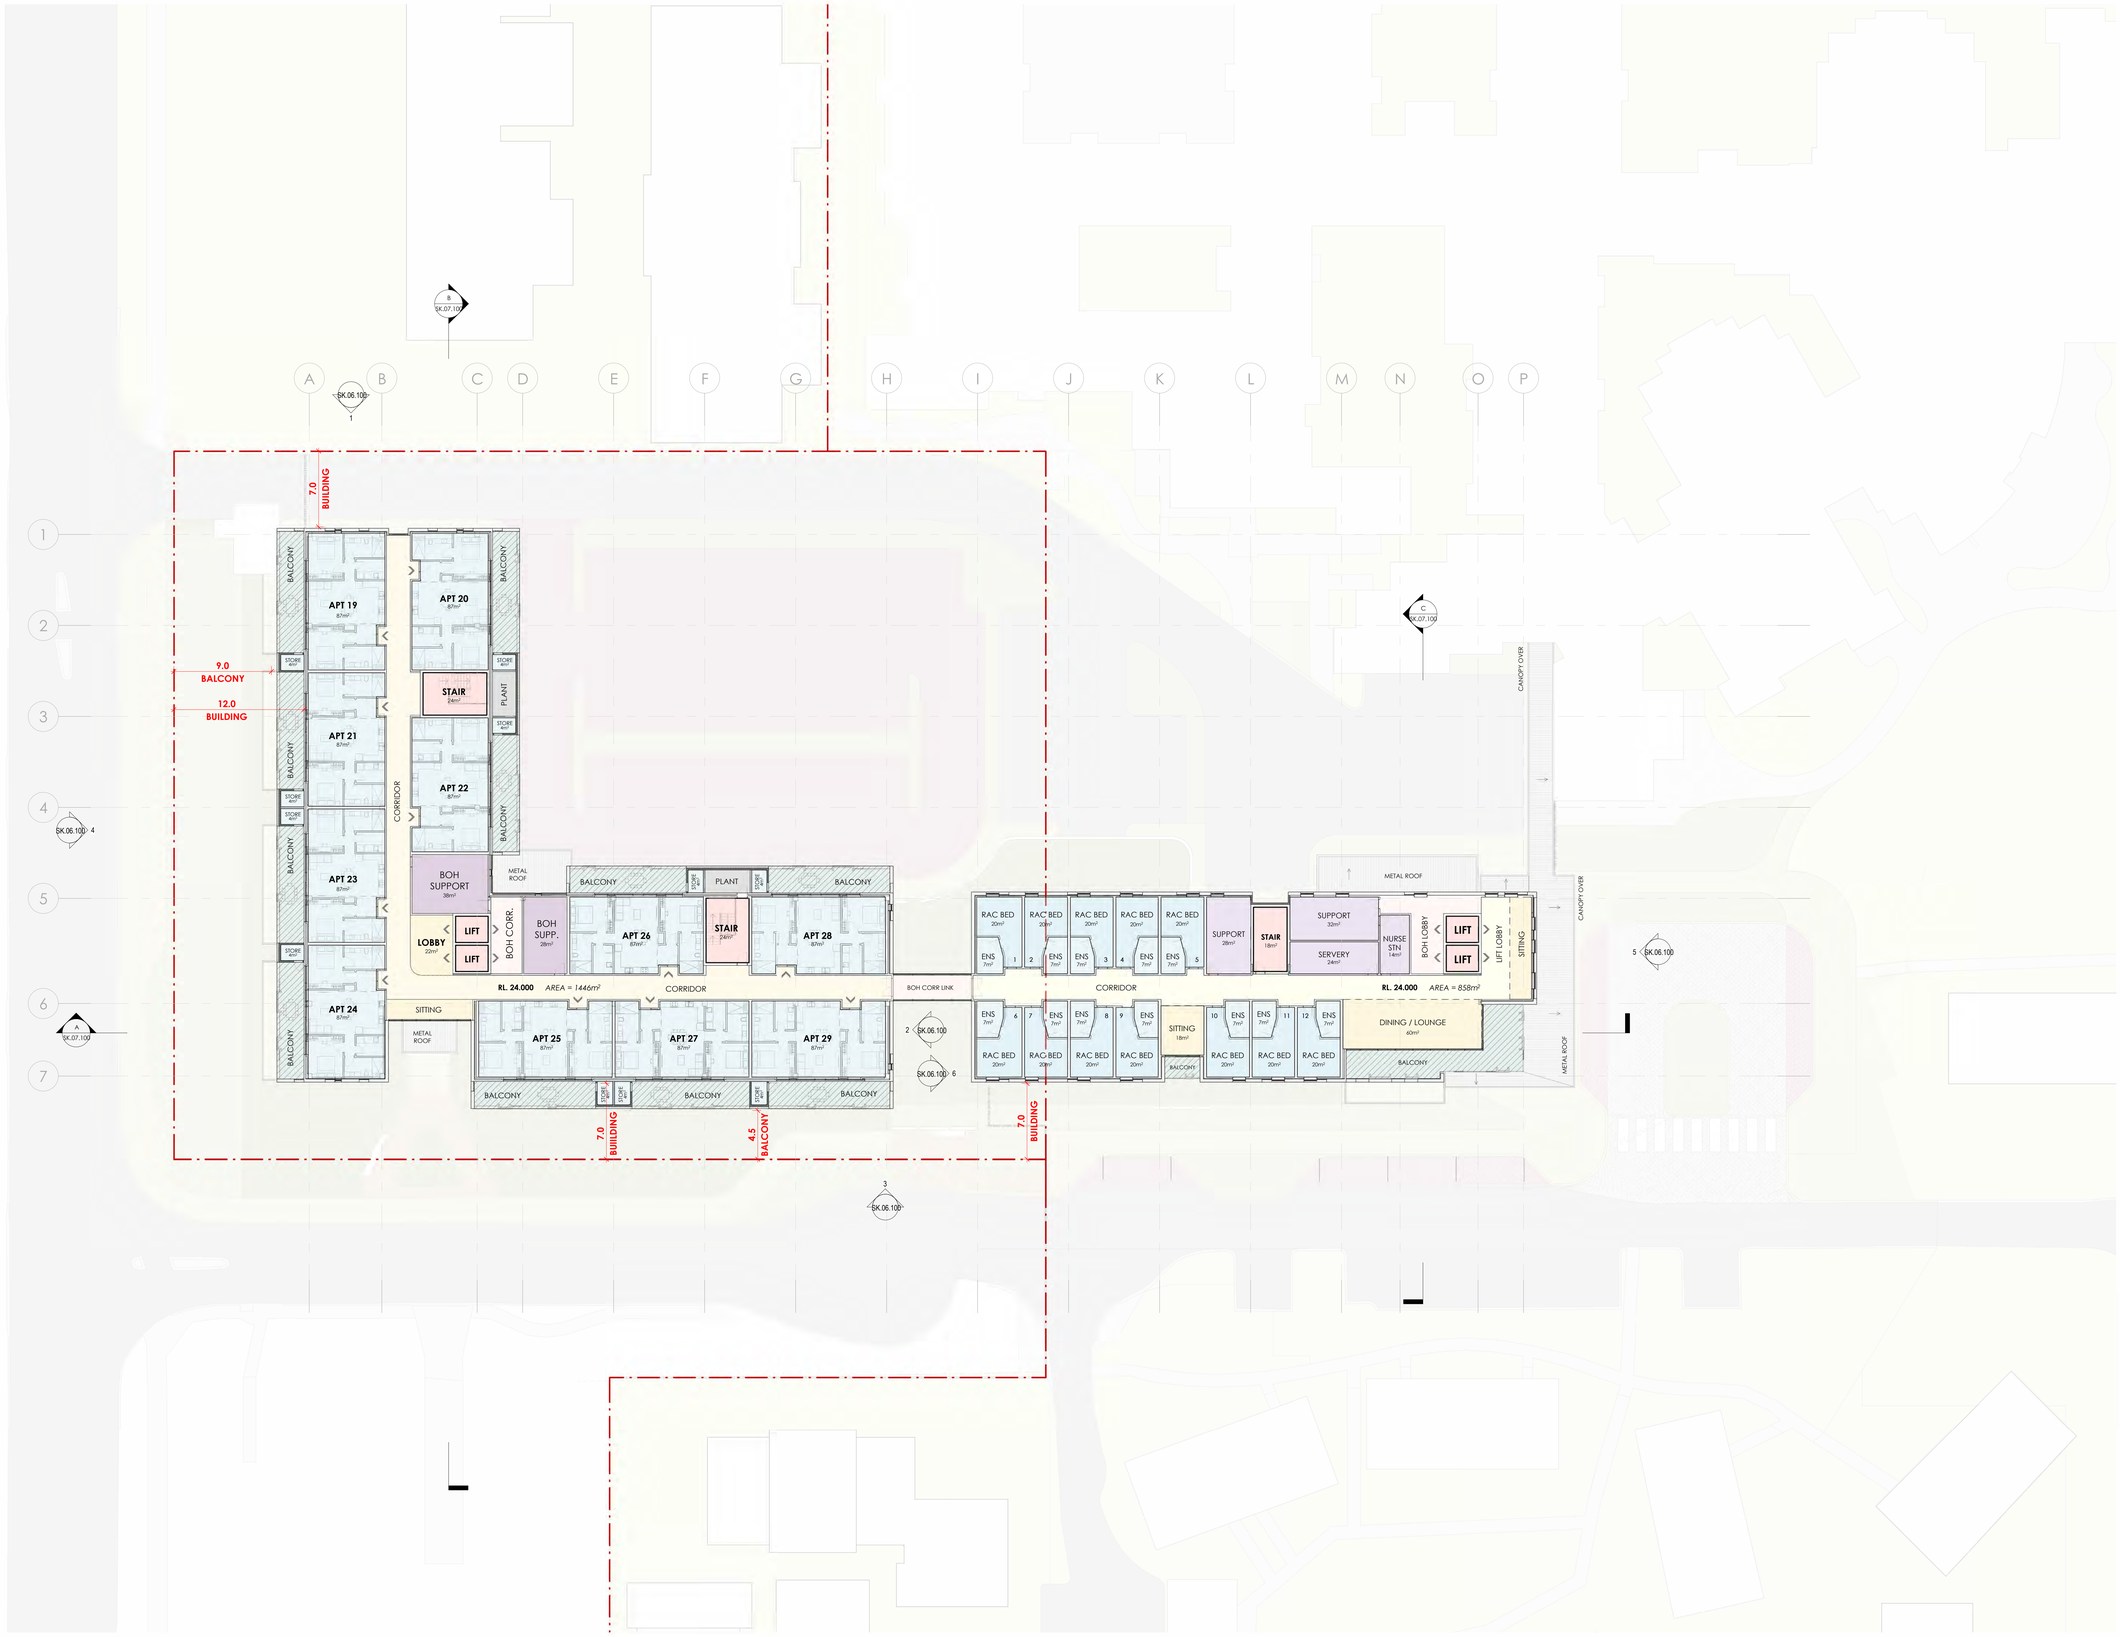


silver thomas hanley
ARCHITECTURE

LEVEL 2 FLOOR PLAN

AMAROO GOSNELLS STAGE 1


Scale 1 : 200 @ A0 Date 30/09/26

8m 6m 4m 2m 0m 16m

SCALE BAR 1:200

Project No.	Sheet No.	Revision
3431	SK.03.102	A

NORTH

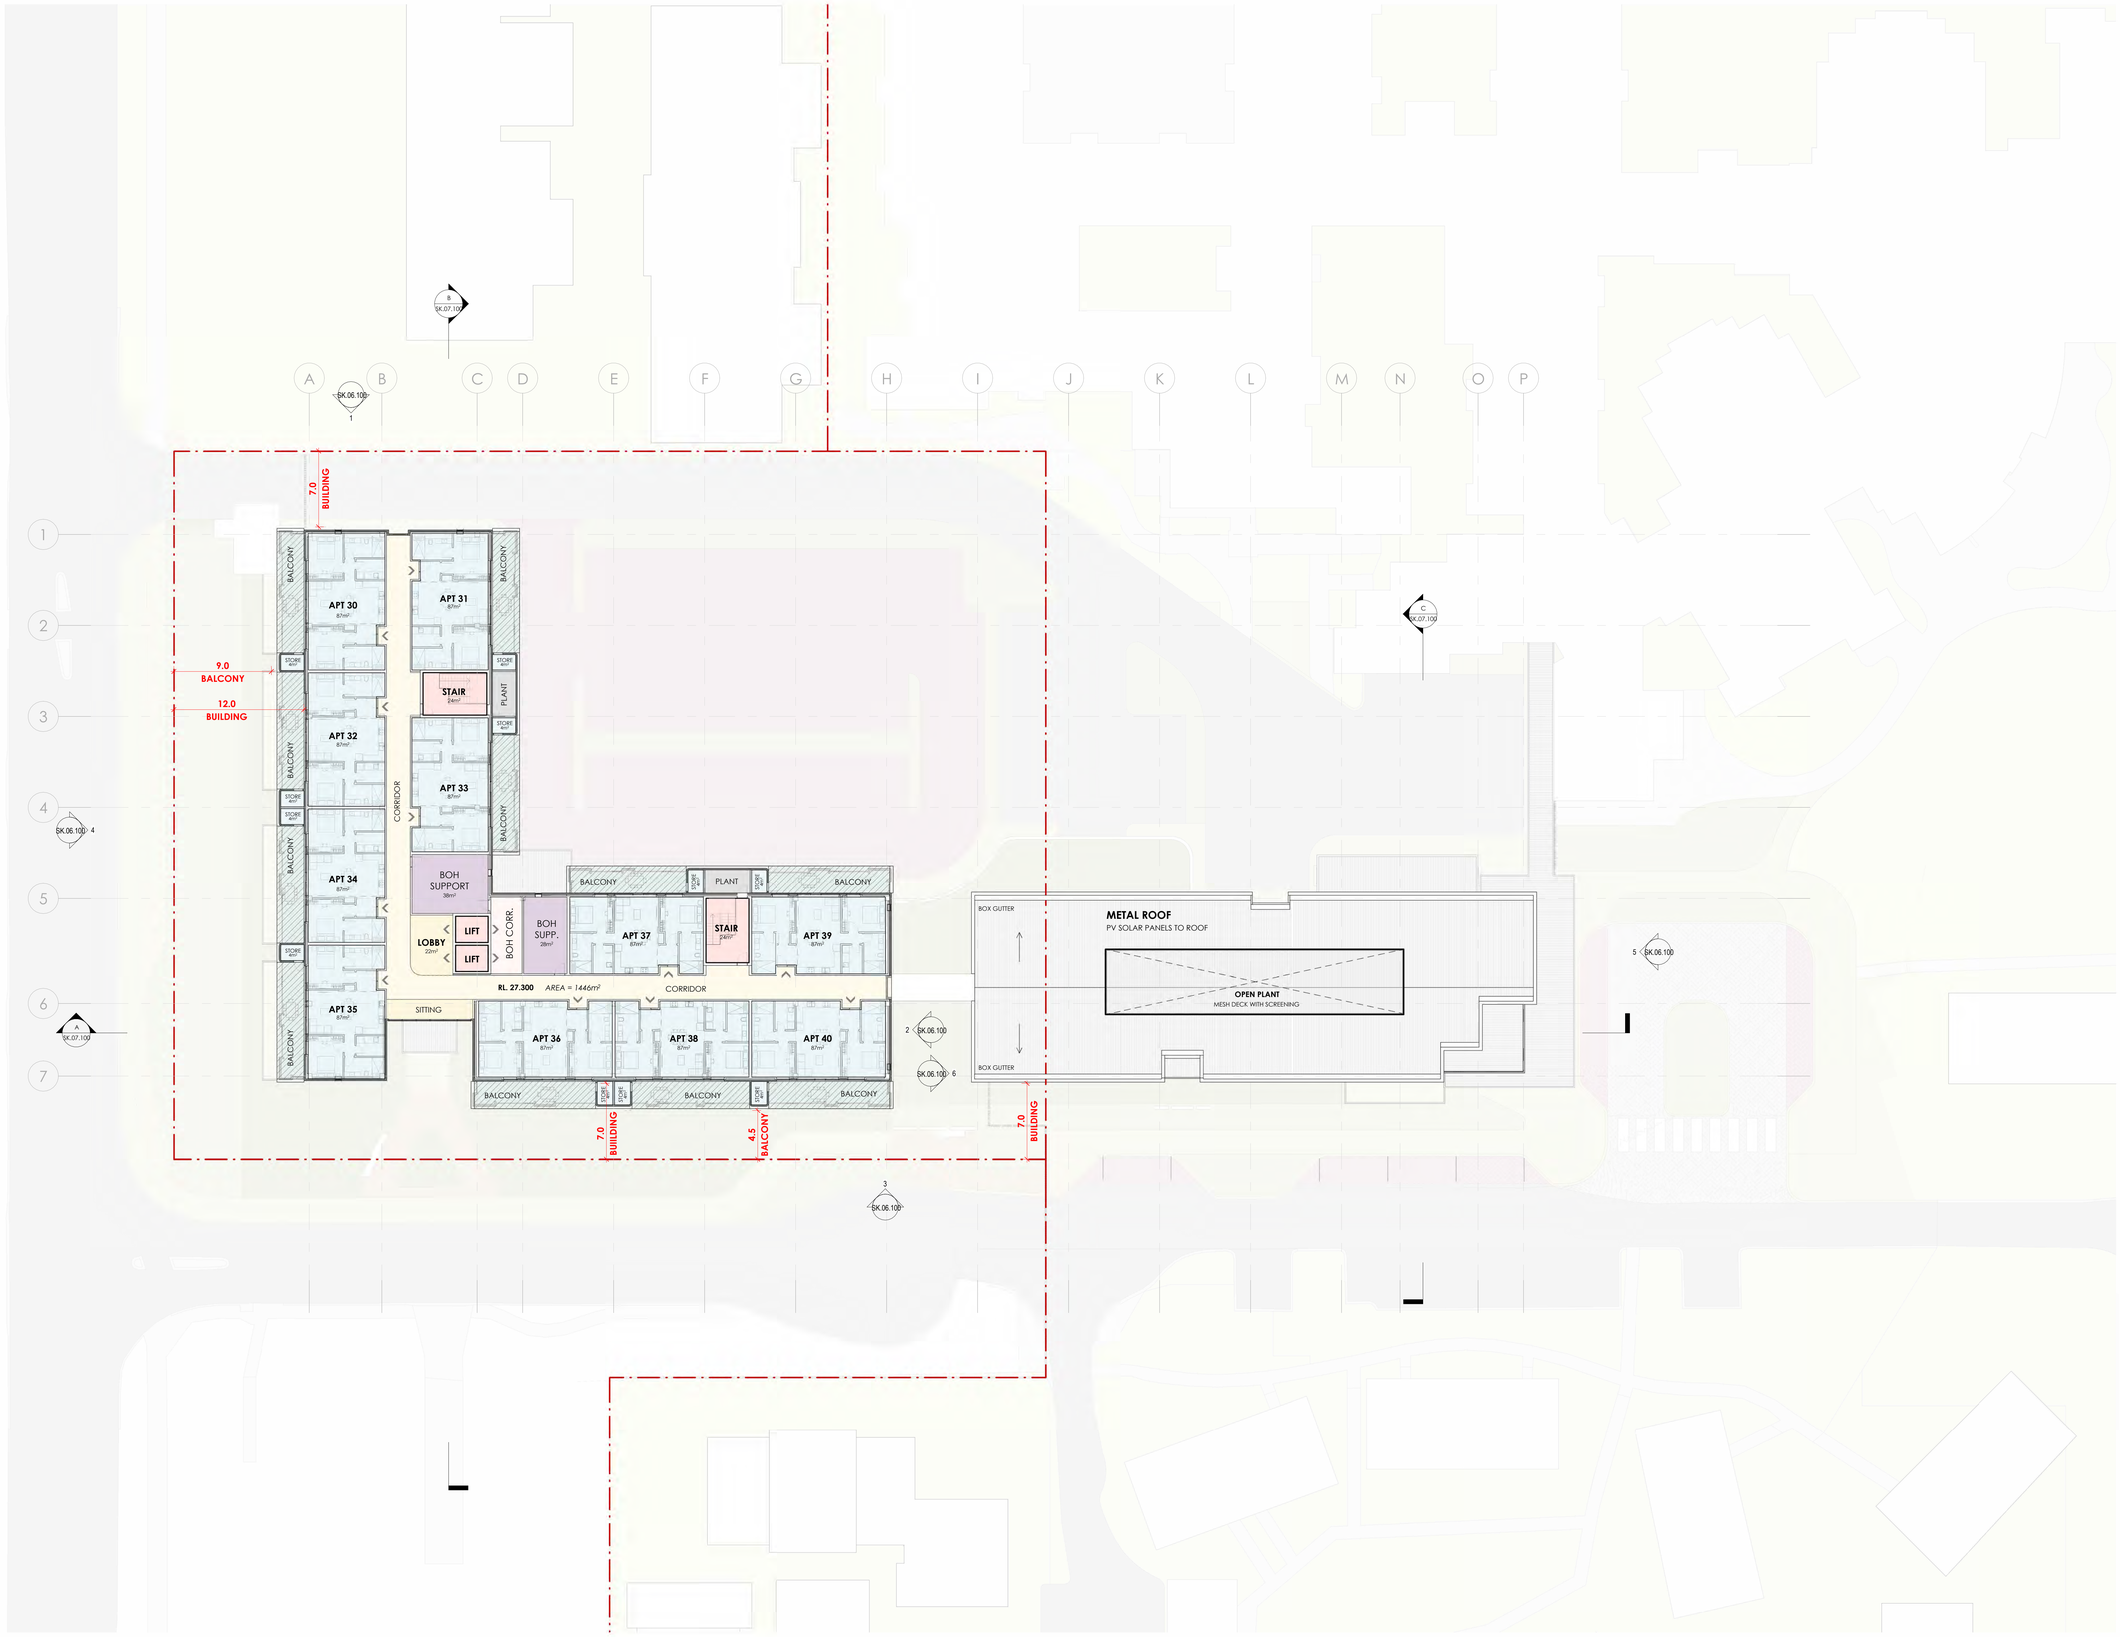

LEVEL 3 FLOOR PLAN

AMAROO GOSNELLS STAGE 1

silver thomas hanley
ARCHITECTURE


Scale 1 : 200 @ A0 **Date** 30/09/26

8m 6m 4m 2m 0m 16m

SCALE BAR 1:200

Project No.	Sheet No.	Revision
3431	SK.03.103	A

NORTH

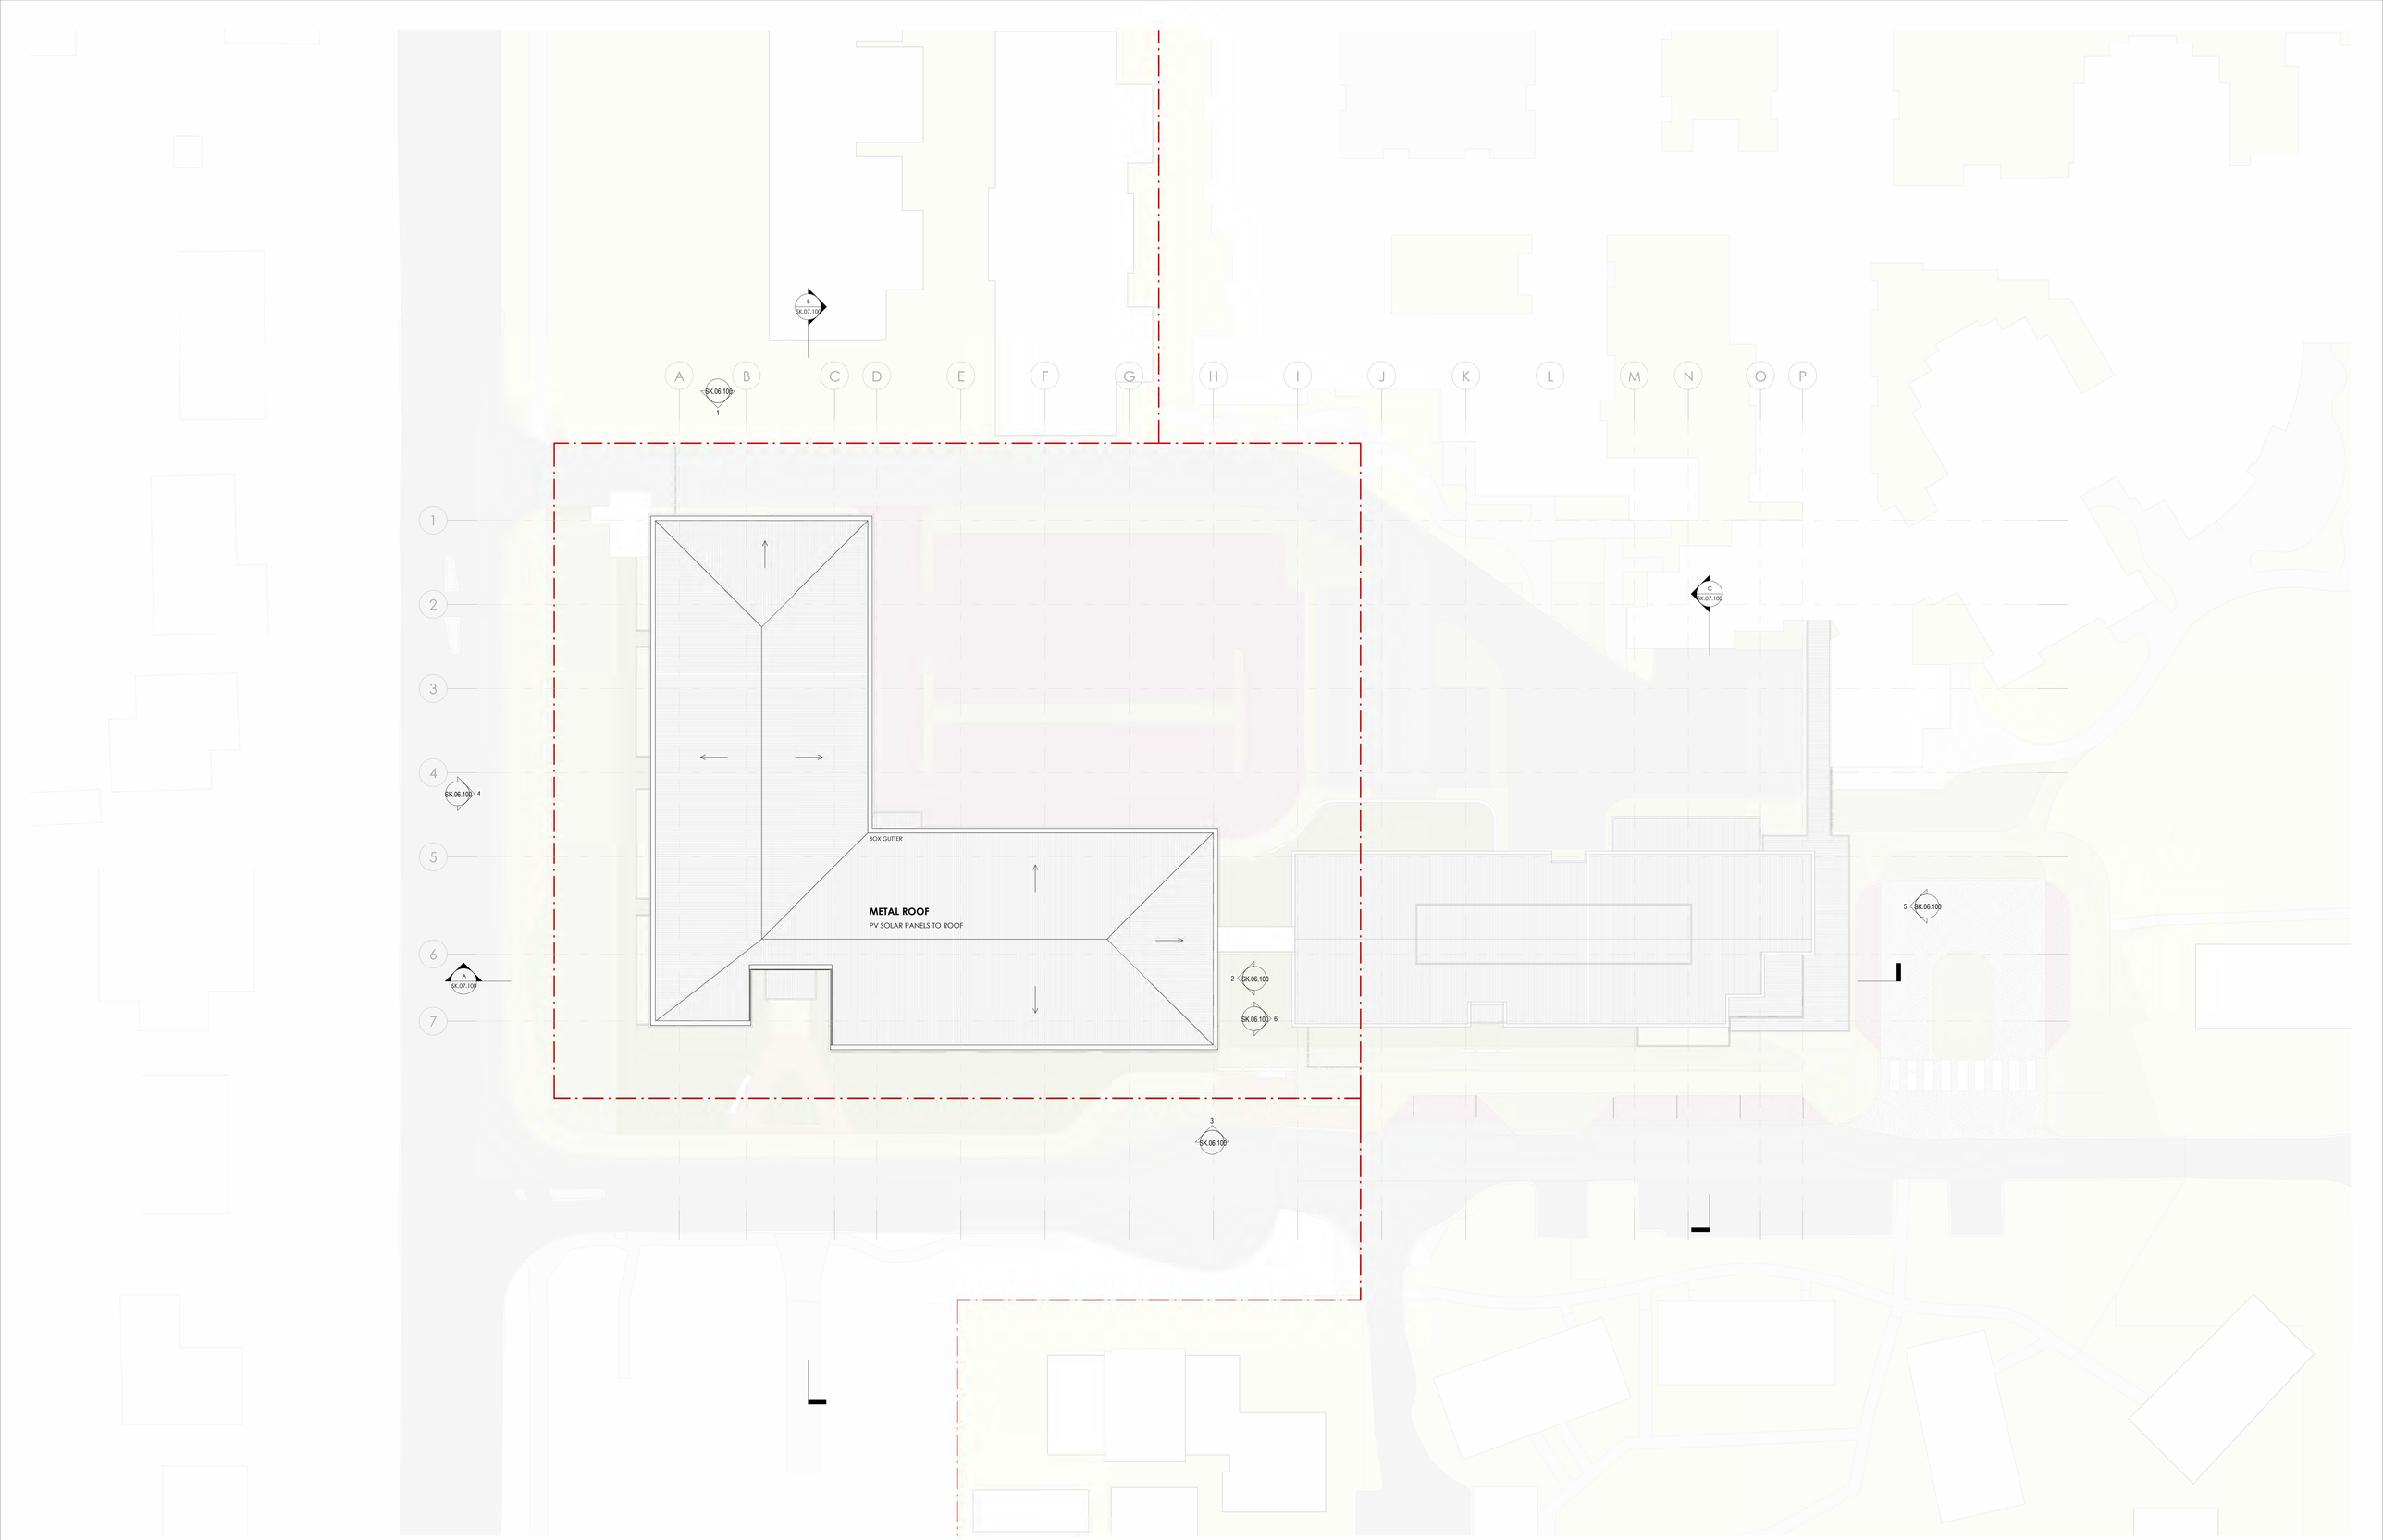

silver thomas hanley
ARCHITECTURE


ROOF PLAN
AMAROO GOSNELLS STAGE 1

Scale 1 : 200 @ A0 **Date** 30/09/26


8m 6m 4m 2m 0m 16m
SCALE BAR 1:200

Project No.	Sheet No.	Revision
3431	SK.03.104	A


NORTH

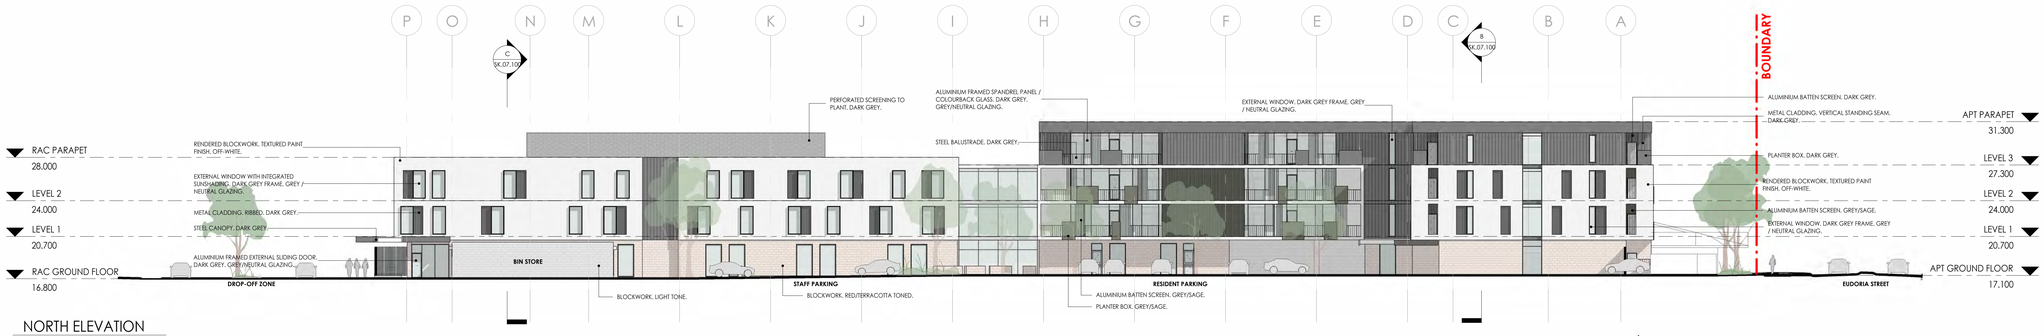

NORTH ELEVATION
SCALE 1 : 200

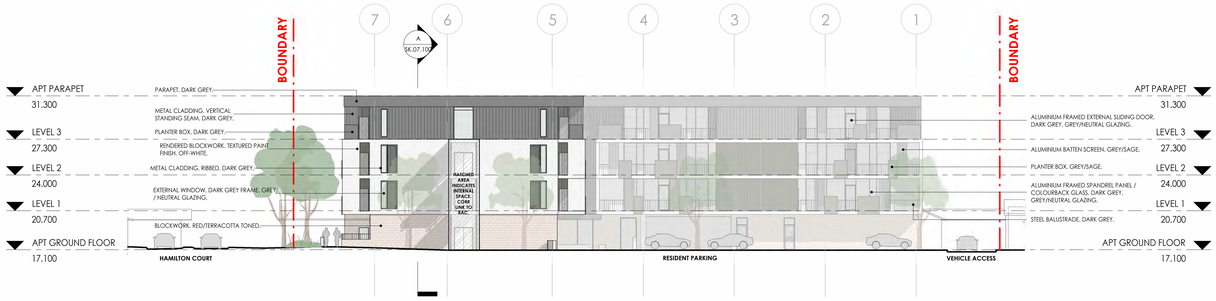

EAST ELEVATION - APARTMENTS
SCALE 1 : 200

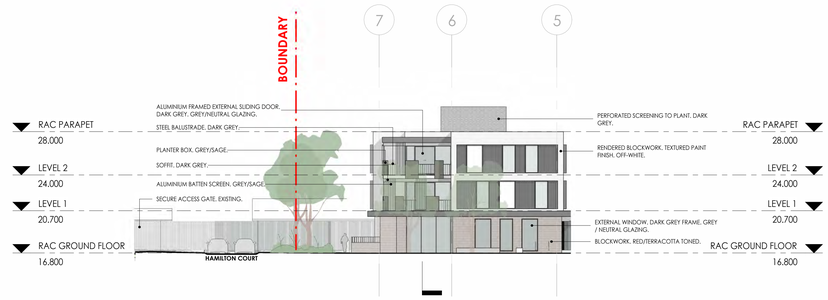


EAST ELEVATION - RAC
SCALE 1 : 200



SOUTH ELEVATION
SCALE 1 : 200



WEST ELEVATION - APARTMENTS
SCALE 1 : 200

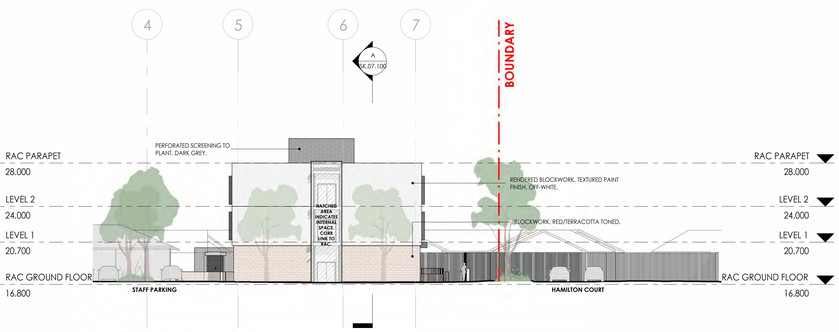

WEST ELEVATION - RAC
SCALE 1 : 200


silver thomas hanley
ARCHITECTURE

ELEVATIONS
AMAROO GOSNELLS STAGE 1

Scale 1 : 200 @ A0 **Date** 30/09/26


8m 6m 4m 2m 0m 16m
SCALE BAR 1:200

Project No.	Sheet No.	Revision
3431	SK.06.100	A

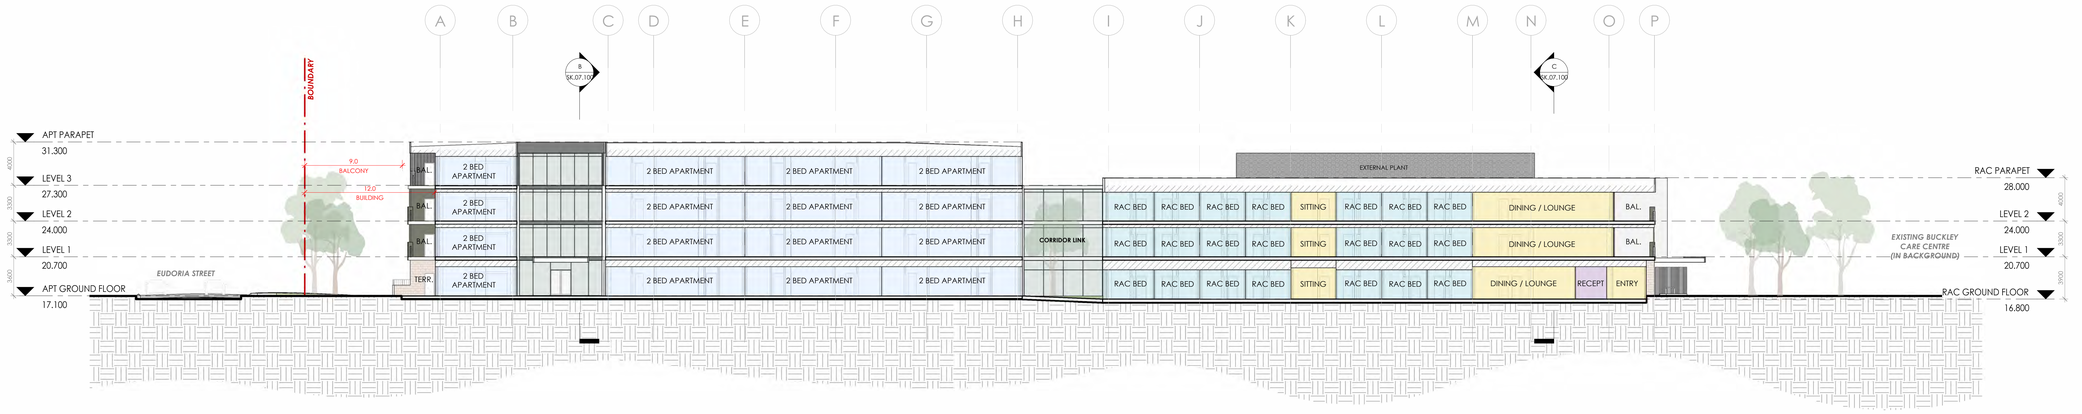


SECTION A

SCALE 1 : 200

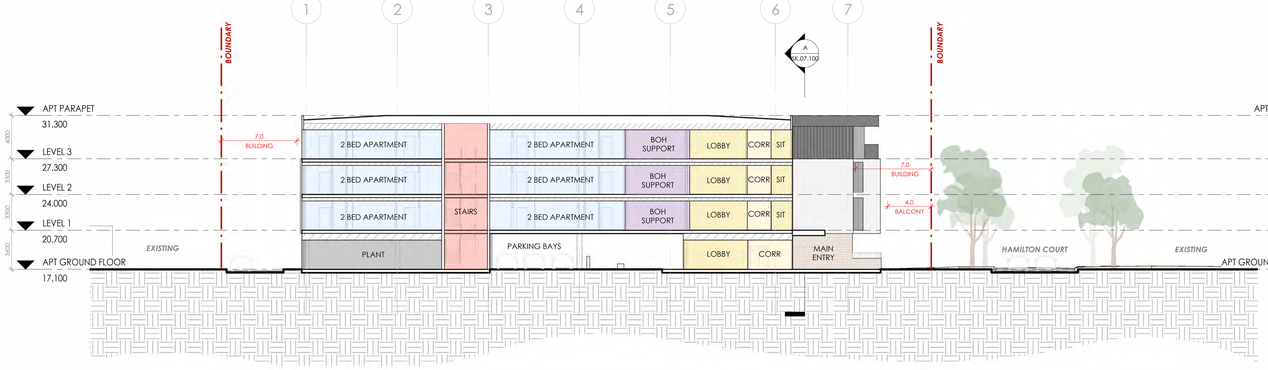

SECTION B

SCALE 1 : 200

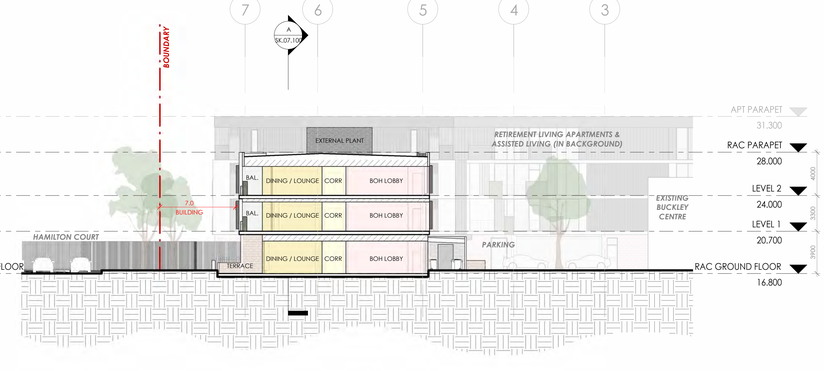

SECTION C

SCALE 1 : 200

silver thomas hanley
ARCHITECTURE

SECTIONS

AMAROO GOSNELLS STAGE 1

Scale 1 : 200 @ A0 **Date** 30/09/26

8m 6m 4m 2m 0m 16m

SCALE BAR 1:200

Project No. 3431

Sheet No. SK.07.100

Revision A