



Rehoboth Christian College

Schematic Design | May 2026

Stage one



LANDSCAPE CONTEXT - TREE RETENTION & REMOVAL




LEGEND

EXISTING TREES TO BE RETAINED & PROTECTED


EXISTING TREES REMOVED

LANDSCAPE MAPPING - LANDSCAPE ZONES

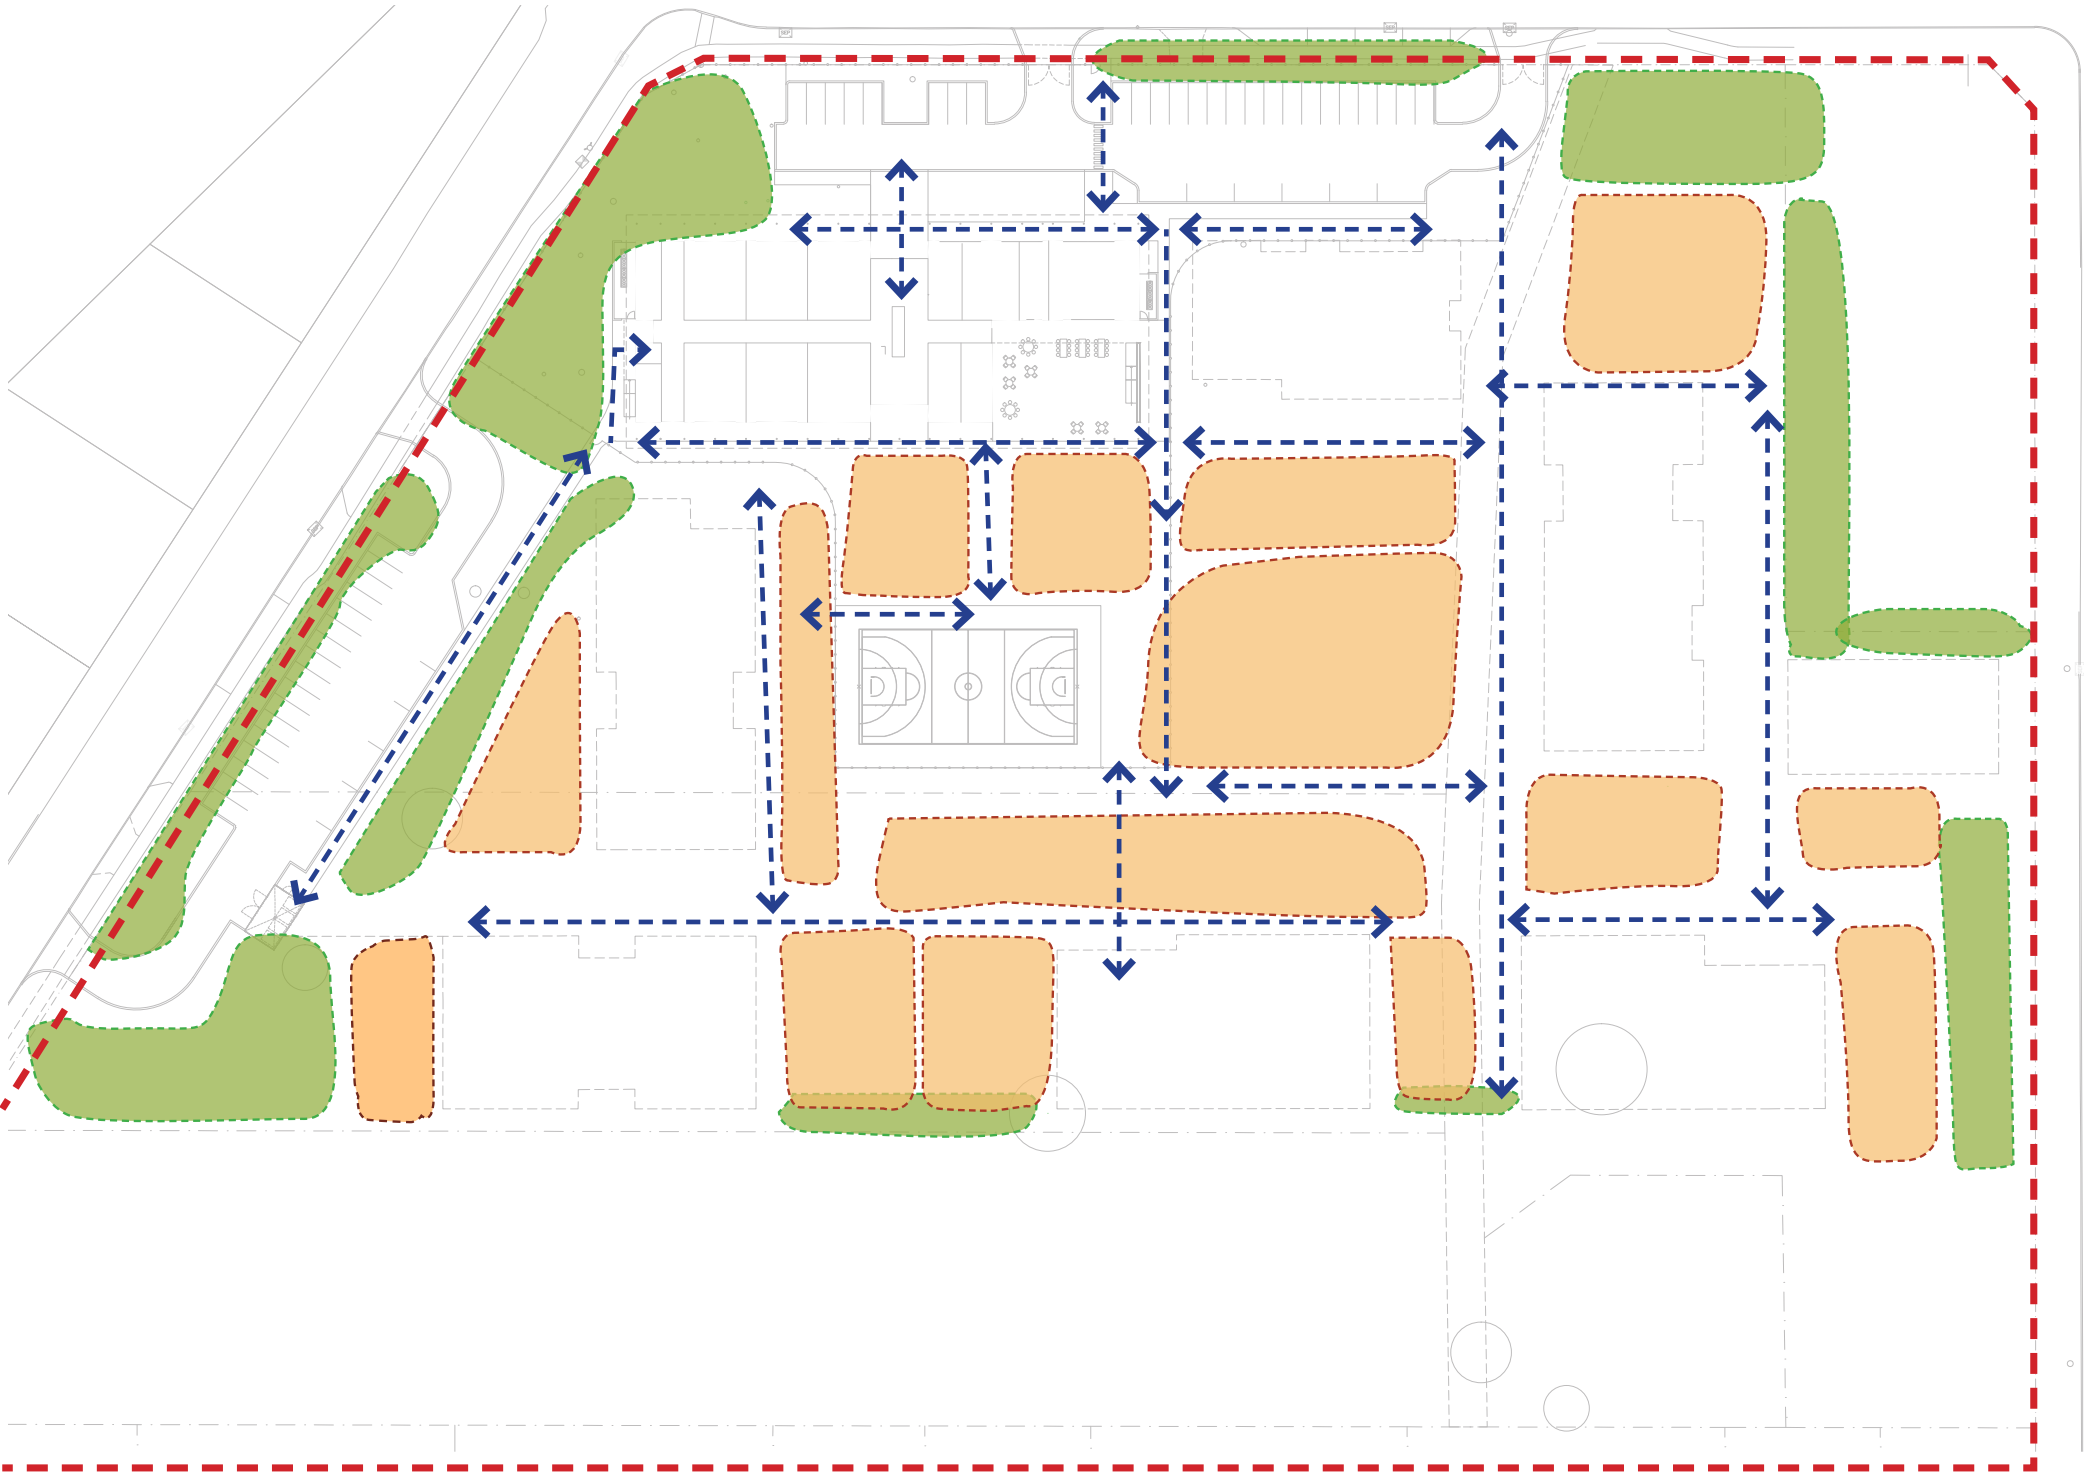

LEGEND

-  BUFFER PLANTING AREAS WITH SHADE TREE PLANTINGS TO EDGES OF SITE
-  BREAK OUT AREAS FROM BUILDINGS WITH VARYING LANDSCAPE FUNCTIONS INCLUDING GATHERING SPACES, TURF, ACTIVE & PASSIVE RECREATION
-  GENERAL PEDESTRIAN FLOW/ CONNECTIONS

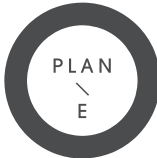


LANDSCAPE ARCHITECTS
LEVEL 1 278 RAILWAY PDE WEST LEEDERVILLE WA 6007
T: (08) 9388 9566 E: mail@plane.com.au

REHOBOTH CHRISTIAN COLLEGE
PREPARED FOR P&R ARCHITECTS
APRIL 2026

SD.03
REV D
SCALE: 1:1000 @ A3




ALCOCK STREET

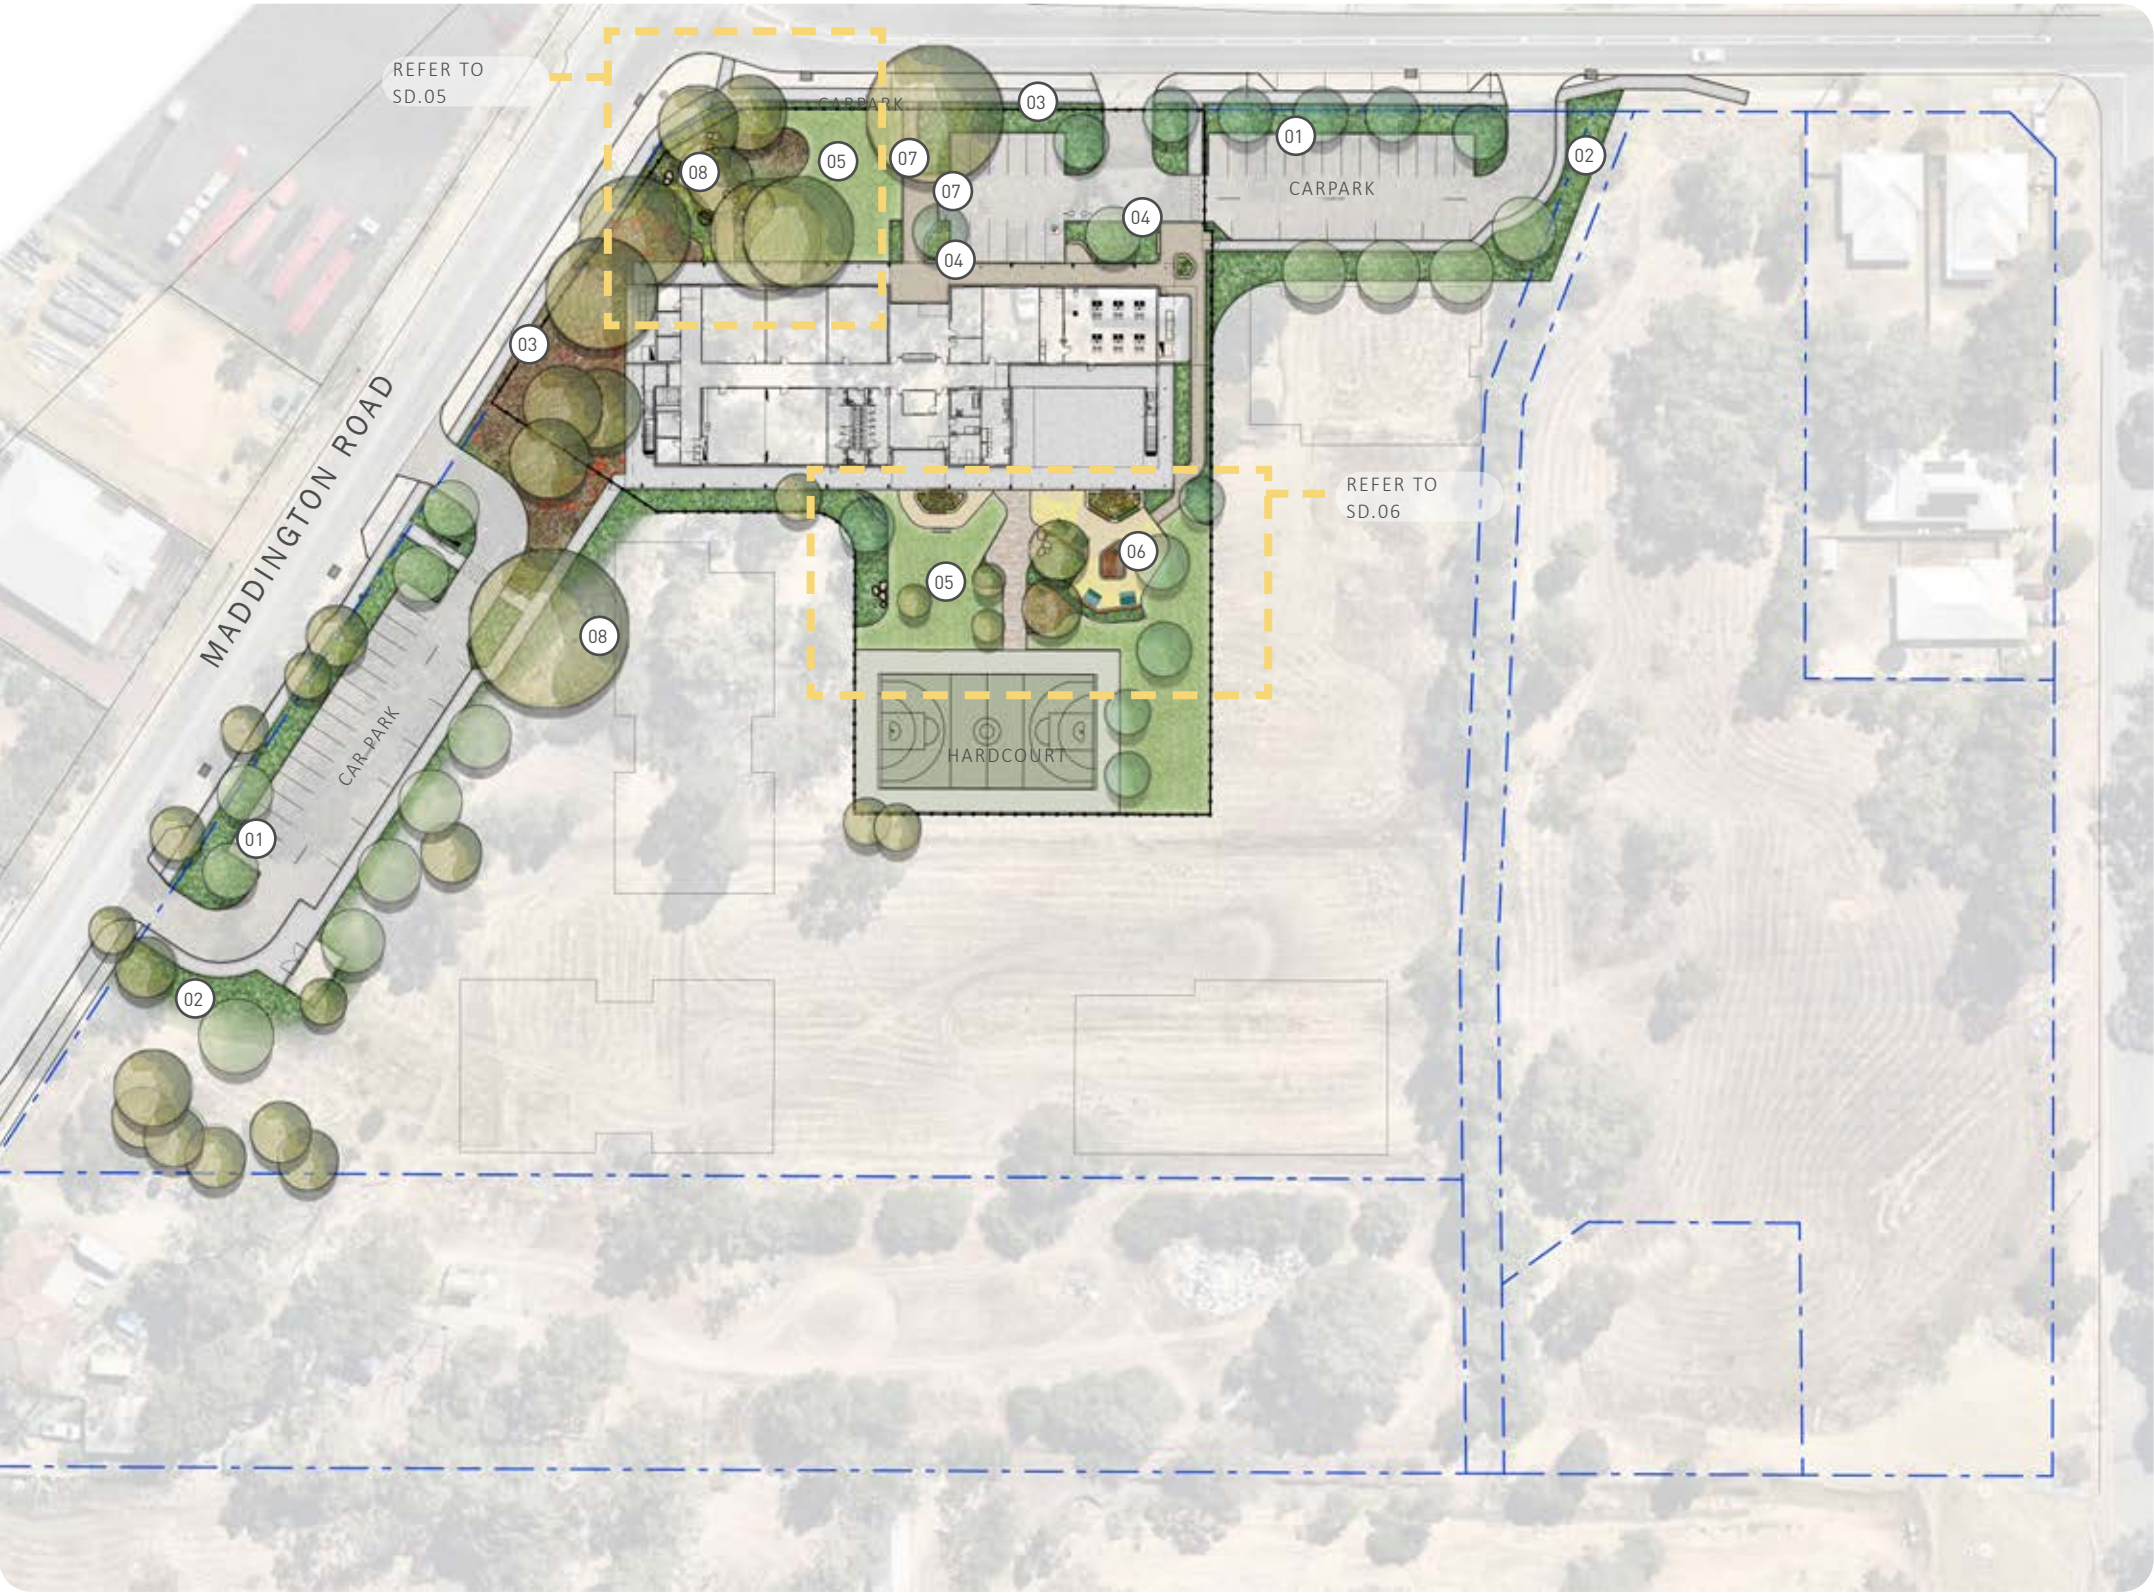

LEGEND

- 01 PROPOSED SHADE TREES TO CARPARK
- 02 INTERNAL GARDEN AREAS WITH NATIVE WATERWISE SPECIES
- 03 NATIVE BUFFER PLANTINGS TO PROVIDE SCREENING TO FENCE
- 04 FEATURE GARDEN BED AT SCHOOL ENTRY WITH FEATURE DECIDUOUS TREES
- 05 TURF AREA FOR ACTIVE RECREATION WITH SEATING & FEATURE SHADE TREES
- 06 SPILL OUT AREAS WITH SHADED SEATING & GATHERING OPPORTUNITIES
- 07 WILDFLOWER ENTRY GARDEN
- 08 EXISTING TREES TO BE RETAINED & PROTECTED

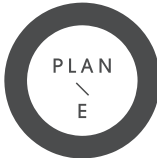

LANDSCAPE ARCHITECTS
LEVEL 1 278 RAILWAY PDE WEST LEEDERVILLE WA 6007
T: (08) 9388 9566 E: mail@plane.com.au

REHOBOTH CHRISTIAN COLLEGE
PREPARED FOR P&R ARCHITECTS
APRIL 2026

SD.04
REV D
SCALE: 1:1000 @ A3




LANDSCAPE CONCEPT - LANDSCAPE FEATURE GARDEN



LEGEND

- 01 WILDFLOWER GARDEN
- 02 CEMENT STABILISED GRAVEL SURFACE WITH STEEL EDGING
- 04 FEATURE ROCK BOULDERS - TO CREATE INFORMAL SEATING OPPORTUNITIES
- 05 RAISED CORTEN PLANTERS WITH HERB GARDEN - OPPORTUNITY FOR ANNUAL PLANTS TO BE REPLANTED BY STUDENTS
- 06 PROPOSED FEATURE GARDEN AREA WITH NATIVE WILDFLOWER PLANTING - VARIETY OF PLANTS TO BE USED TO PROVIDE ALL YEAR ROUND COLOUR/ FEATURE WITH STEEL EDGE TO DENOTE ZONE
- 07 PROPOSED FENCE LINE - TO BE SET BACK SLIGHTLY FROM PROPERTY BOUNDARY TO ALLOW FOR STRIP OF PLANTING IN FRONT TO SCREEN & SOFTEN FENCE
- 08 PROPOSED NATIVE GARDEN BED AREA WITH NATIVE WATERWISE PLANTING
- 09 PROPOSED EXISTING TREES TO BE RETAINED & PROTECTED
- 10 OPEN TURF AREA

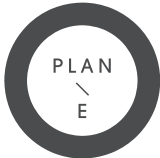


LANDSCAPE ARCHITECTS
LEVEL 1 278 RAILWAY PDE WEST LEEDERVILLE WA 6007
T: (08) 9388 9566 E: mail@plane.com.au

REHOBOTH CHRISTIAN COLLEGE
PREPARED FOR P&R ARCHITECTS
APRIL 2026

SD.05
REV D
SCALE: 1:200 @ A3



CONCEPT IMAGERY - FEATURE GARDEN

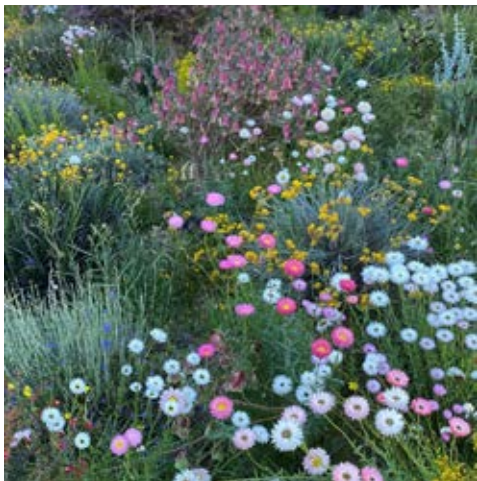

LANDSCAPE ARCHITECTS
LEVEL 1 278 RAILWAY PDE WEST LEEDERVILLE WA 6007
T: (08) 9388 9566 E: mail@plane.com.au

REHOBOTH CHRISTIAN COLLEGE
PREPARED FOR P&R ARCHITECTS
APRIL 2026

SD.06
REV D



LANDSCAPE CONCEPT - LANDSCAPE COURTYARDS



LEGEND

- 01 PROPOSED UNIT PAVING TO CONNECT TO
HARDCOURTS AT 1:40 GRADE
- 02 RAISED PLANTERS WITH 450MM HIGH SEATING
WALLS WITH NATIVE PLANTING
- 03 FEATURE PAVEMENT WITH OPTION FOR COLOUR
PATTERN MARKING. TO PROVIDE SPILLOUT FROM
UNDERCOVER CANTEEN AREA
- 04 PROPOSED BUILT-IN SEATING
- 05 PROPOSED SEATING WALLS WITH TABLE SETTINGS
FOR GROUP GATHERINGS
- 06 PROPOSED RAISED SEATING DECK WITH FEATURE
SHADE TREE
- 07 PROPOSED RAISED PLANTER FOR STUDENT USE
WITHIN CLOSE PROXIMITY TO FOOD TECH
- 08 FRUIT/ PRODUCTIVE TREES TO EDGE OF STEPPING
STONE ARE FOR USE IN FOOD TECH
- 09 OPEN TURF AREA TO ALLOW FOR FUTURE
CONNECTIONS INTO ADJACENT FUTURE STAGE
- 10 PROPOSED OPEN TURF AREA FOR FLEXIBLE USE
BY STUDENTS (13M X 13M)
- 11 FEATURE ROCK BOULDERS TO CREATE INFORMAL
SEATING OPPORTUNITIES
- 12 NATURAL LOGS TO CREATE INFORMAL SEATING
OPPORTUNITIES
- 13 TURF MOUND AT 1:3-1:6 GRADE
- 14 GARDEN BEDS WITH NATIVE WATERWISE
PLANTING
- 15 EXISTING TREES TO BE RETAINED & PROTECTED
- 16 PROPOSED NEW SHADE TREES





LANDSCAPE ARCHITECTS
LEVEL 1 278 RAILWAY PDE WEST LEEDERVILLE WA 6007
T: (08) 9388 9566 E: mail@plane.com.au

REHOBOTH CHRISTIAN COLLEGE
PREPARED FOR P&R ARCHITECTS
APRIL 2026

SD.07
REV D
SCALE: 1:200 @ A3



CONCEPT IMAGERY - LANDSCAPE COURTYARDS/ GENERAL

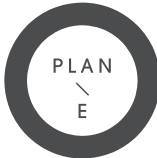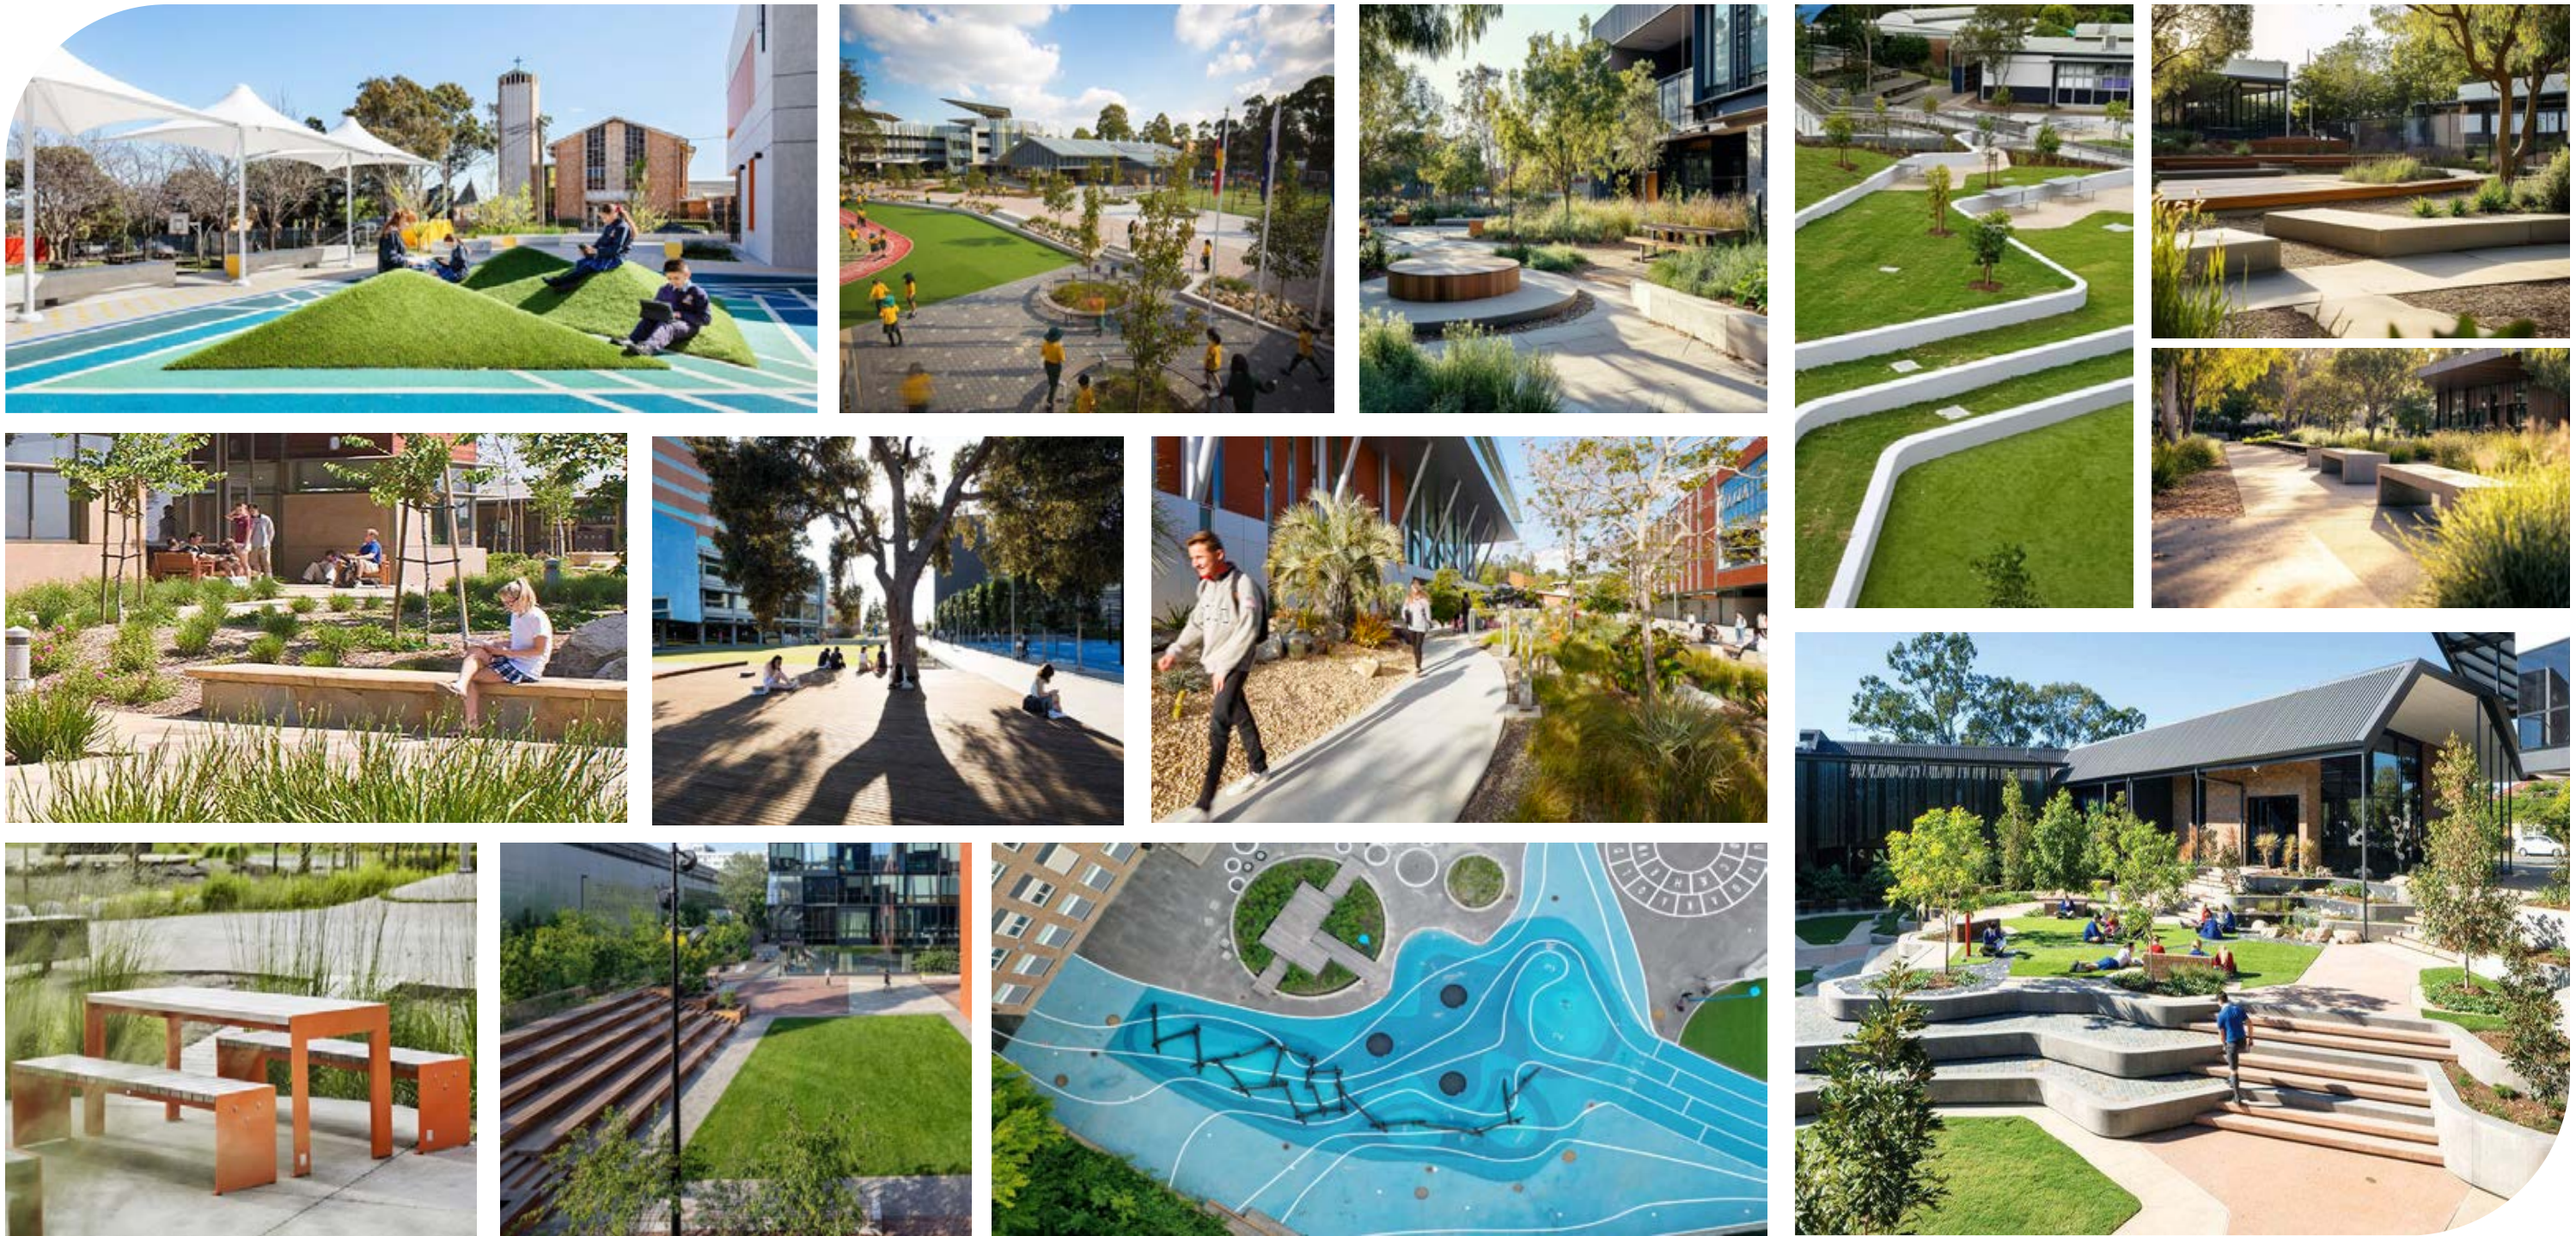

LANDSCAPE ARCHITECTS
LEVEL 1 278 RAILWAY PDE WEST LEEDERVILLE WA 6007
T: (08) 9388 9566 E: mail@plane.com.au

REHOBOTH CHRISTIAN COLLEGE
PREPARED FOR P&R ARCHITECTS
APRIL 2026

SD.08
REV D

PLANTING PALETTE - TREES



Eucalyptus victrix 'snow queen'



Eucalyptus torquata



*Melaleuca leucadendron
fine leaf*



Corymbia eximia nana



*Eucalyptus cladocalyx
'vintage red'*



Waterhousea floribunda



*Branchychiton acerifolius x
discolour 'Clarabelle'*



Pyrus calleryana bradford



Pyrus nivalus 'snow pear'



Melaleuca viridiflora



*Eucalyptus caesia '
gungurru gungurru'*



Acacia saligna



Citrus 'Eureka Lemon'



Citrus 'Tahitian Lime'



*Citrus 'Midnight Seedless
Orange'*



Santalum acuminatum



LANDSCAPE ARCHITECTS
LEVEL 1 278 RAILWAY PDE WEST LEEDERVILLE WA 6007
T: (08) 9388 9566 E: mail@plane.com.au

REHOBOTH CHRISTIAN COLLEGE
PREPARED FOR P&R ARCHITECTS
APRIL 2026

SD.09
REV D



PLANTING PALETTE



Melaleuca trichophylla



Chrysocephalum 'Silver & Gold'



Pimelea ferruginea 'Magenta Mist'



Scaevola 'Bondi Blue'



Westringia 'Blue Gem'



Hemiandra pungens



Eremophila 'Allara'



Hypocalymma robustum



Gompholobium confertum



Dampiera linearis



Beaufortia elegans



Eremaea pauciflora



Adenanthos cuneatus



Bossiaea eriocarpa



Acacia saligna prostrate



Lavandula 'The Princess'



Tulbaghia violacea 'Dark star'



Salvia 'Sensation Blue'



Gaura 'Belleza White'



Poa labillardieri 'Eskdale'



Mixed herbs- Rosemary, Thyme, Oregano, Basil



LANDSCAPE ARCHITECTS
LEVEL 1 278 RAILWAY PDE WEST LEEDERVILLE WA 6007
T: (08) 9388 9566 E: mail@plane.com.au

REHOBOTH CHRISTIAN COLLEGE
PREPARED FOR P&R ARCHITECTS
APRIL 2026

SD.010
REV D

