
LEGEND

- NEW PAVING
- NEW CONCRETE
- NEW KERB
- NEW PAVEMENT MARKING
- PROPOSED TREE LOCATIONS WITHIN NEW MEDIAN ARE INDICATIVE

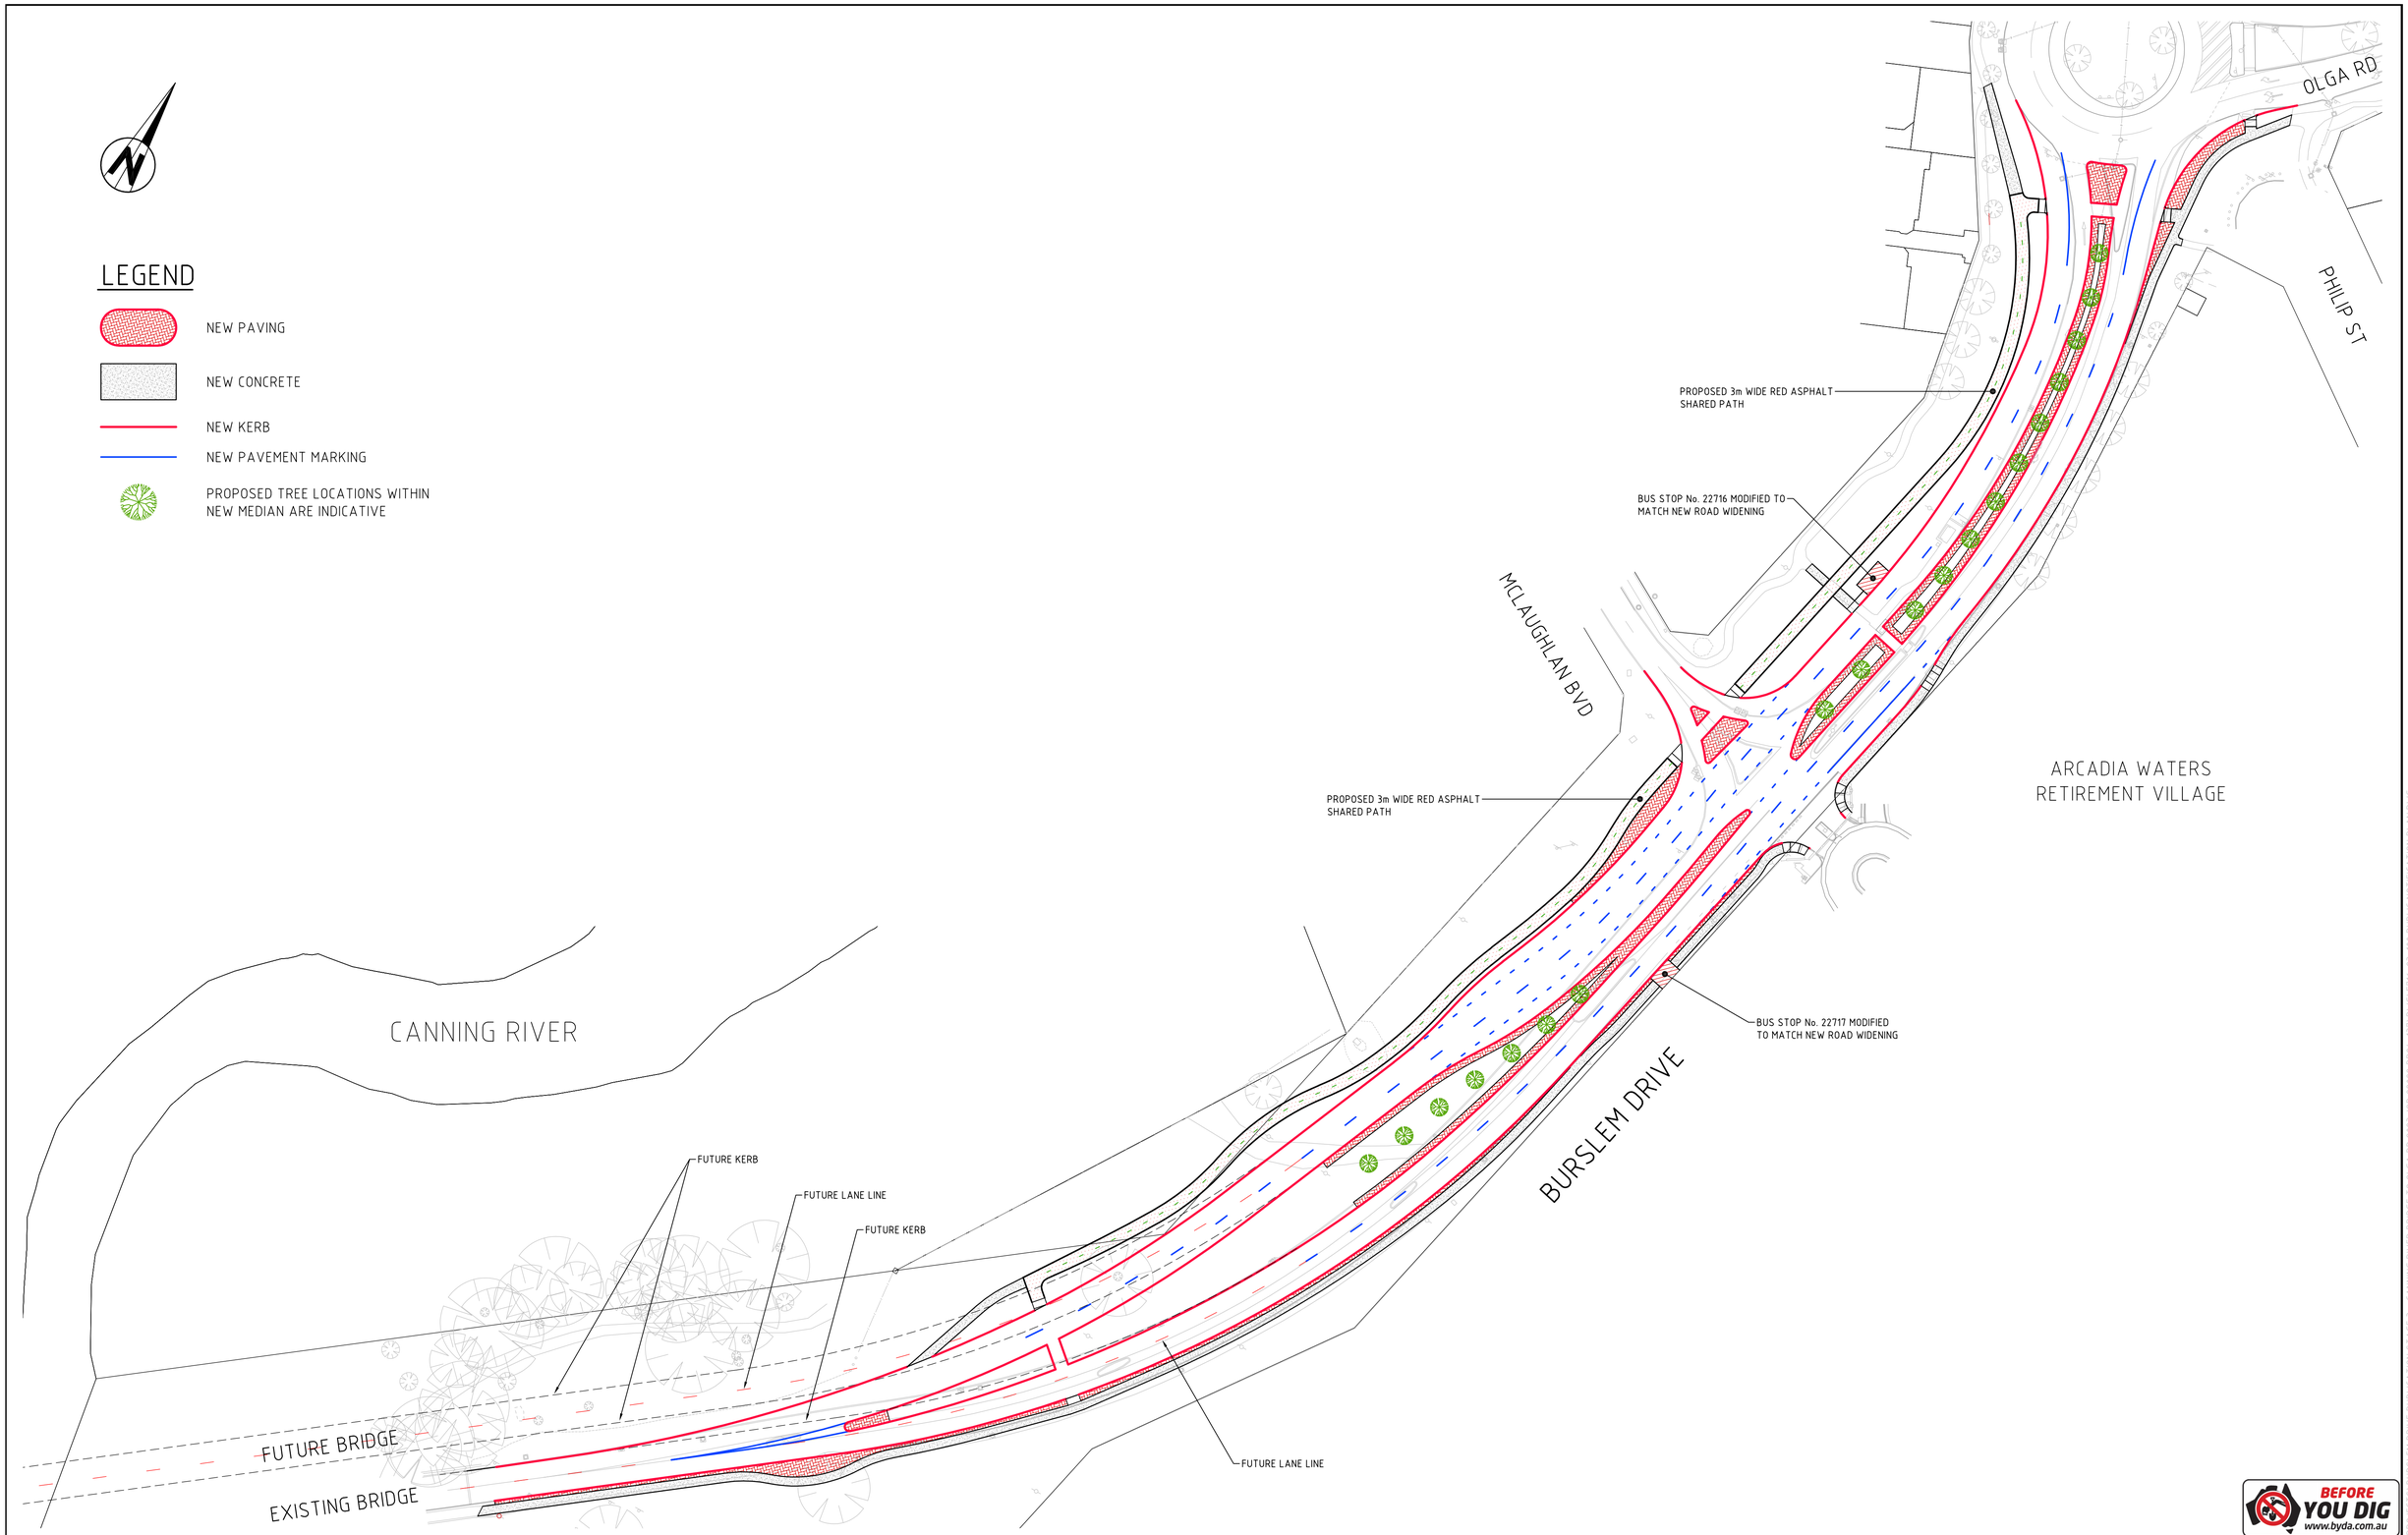

ARCADIA WATERS
RETIREMENT VILLAGE

BEFORE YOU DIG www.byda.com.au

AMENDMENTS

REV	DATE	DESCRIPTION	BY	CHK'D	AUTH	APP'D

GENERAL NOTES

1. THIS DRAWING ALWAYS REMAINS THE PROPERTY OF THE CITY OF GOSNELLS AND MUST NOT BE RETAINED OR REPRODUCED WITHOUT PERMISSION.
2. IN THE ABSENCE OF THE APPROVED SIGNATURE (ie MANAGER TECHNICAL SERVICES) THIS DRAWING SHALL BE TREATED AS PRELIMINARY.
3. ALL DIMENSIONS ARE IN METRES UNLESS NOTED OTHERWISE.
4. ANNOTATED DIMENSIONS SHALL ALWAYS TAKE PRECEDENCE OVER SCALED DISTANCES.

NOTE:

CITY OF GOSNELLS

ENGINEERING SERVICES

2120 Albany Highway Gosnells 6110
PO Box 662 Gosnells 6990
Western Australia

Telephone 08 9397 3000
Facsimile 08 9397 3333
Online www.gosnells.wa.gov.au

DESIGN ND	DATE NOV 2023	SCALE HORIZ. VERT.	
DRAWN ND	23/08/2024	DATUM AHD	GRID PCG94
CHECKED		PFN PR24/137	
AUTHORISED		JOB NUMBER 88088	

PROJECT
BURSLEM DRIVE
CANNING RIVER BRIDGE TO OLGA ROAD, MADDINGTON

DRAWING TITLE
CARRIAGEWAY DUPLICATION - STAGE 3
PUBLIC NOTIFICATION PLAN

PLAN No E716-23-100 REV

PRELIMINARY A1

MANAGER ENGINEERING SERVICES

M. CARROLL DATE

23/08/2024 7:47:28 AM S:\CURRENT PROJECTS\BURSLEM DRIVE DUPLICATION STAGE 3 - CANNING RIVER BRIDGE TO OLGA RD 2023 JOB 88088 PR24-137\DWGS\E716-23-100 PUBLIC NOTIFICATION PLAN.DWG