
AERIAL PLAN

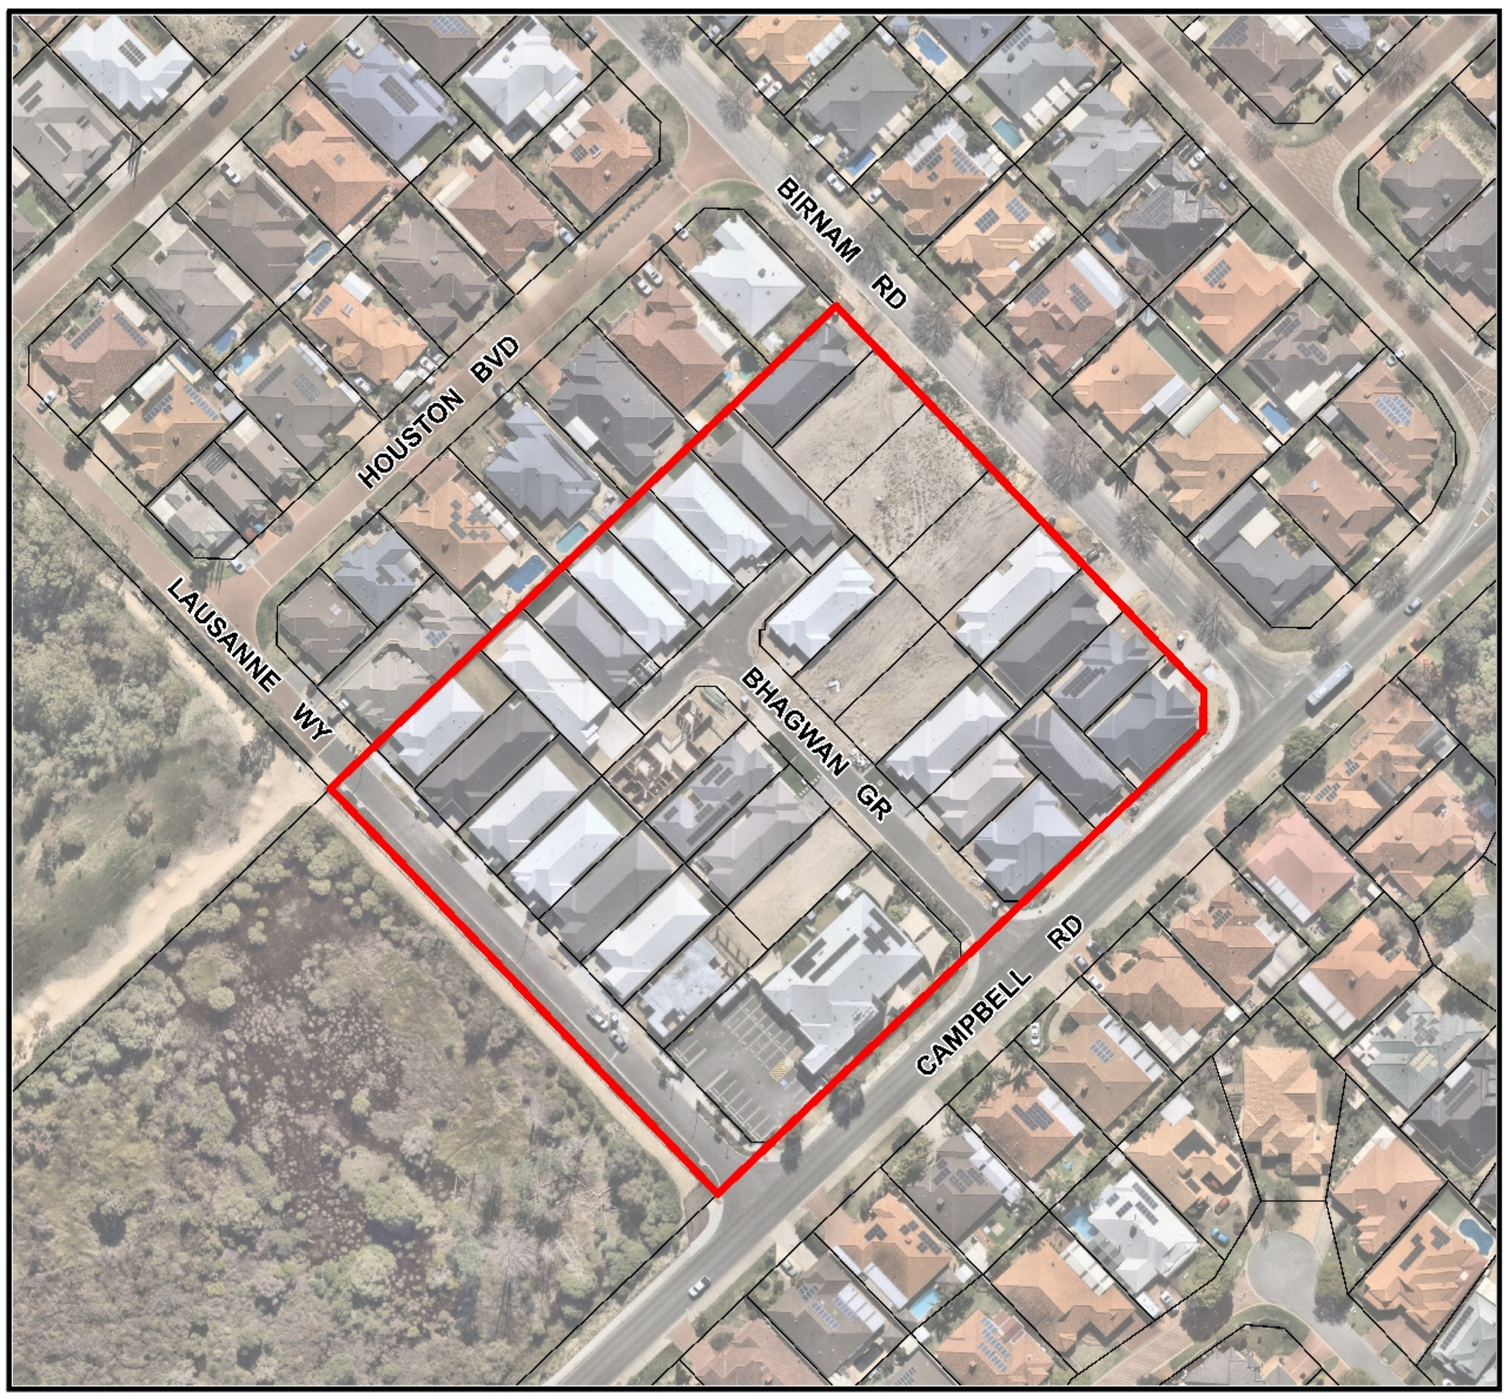

Aerial Imagery: 16/8/2025

LEGEND

SUBJECT SITE

N

Scale: 1:2,000

M:\PROJECTS\Planning\General\Workspaces\LPS24_Amendments\AM_3_Aerial.wor

Document Set ID: 9051322
Version: 1, Version Date: 08/01/2026