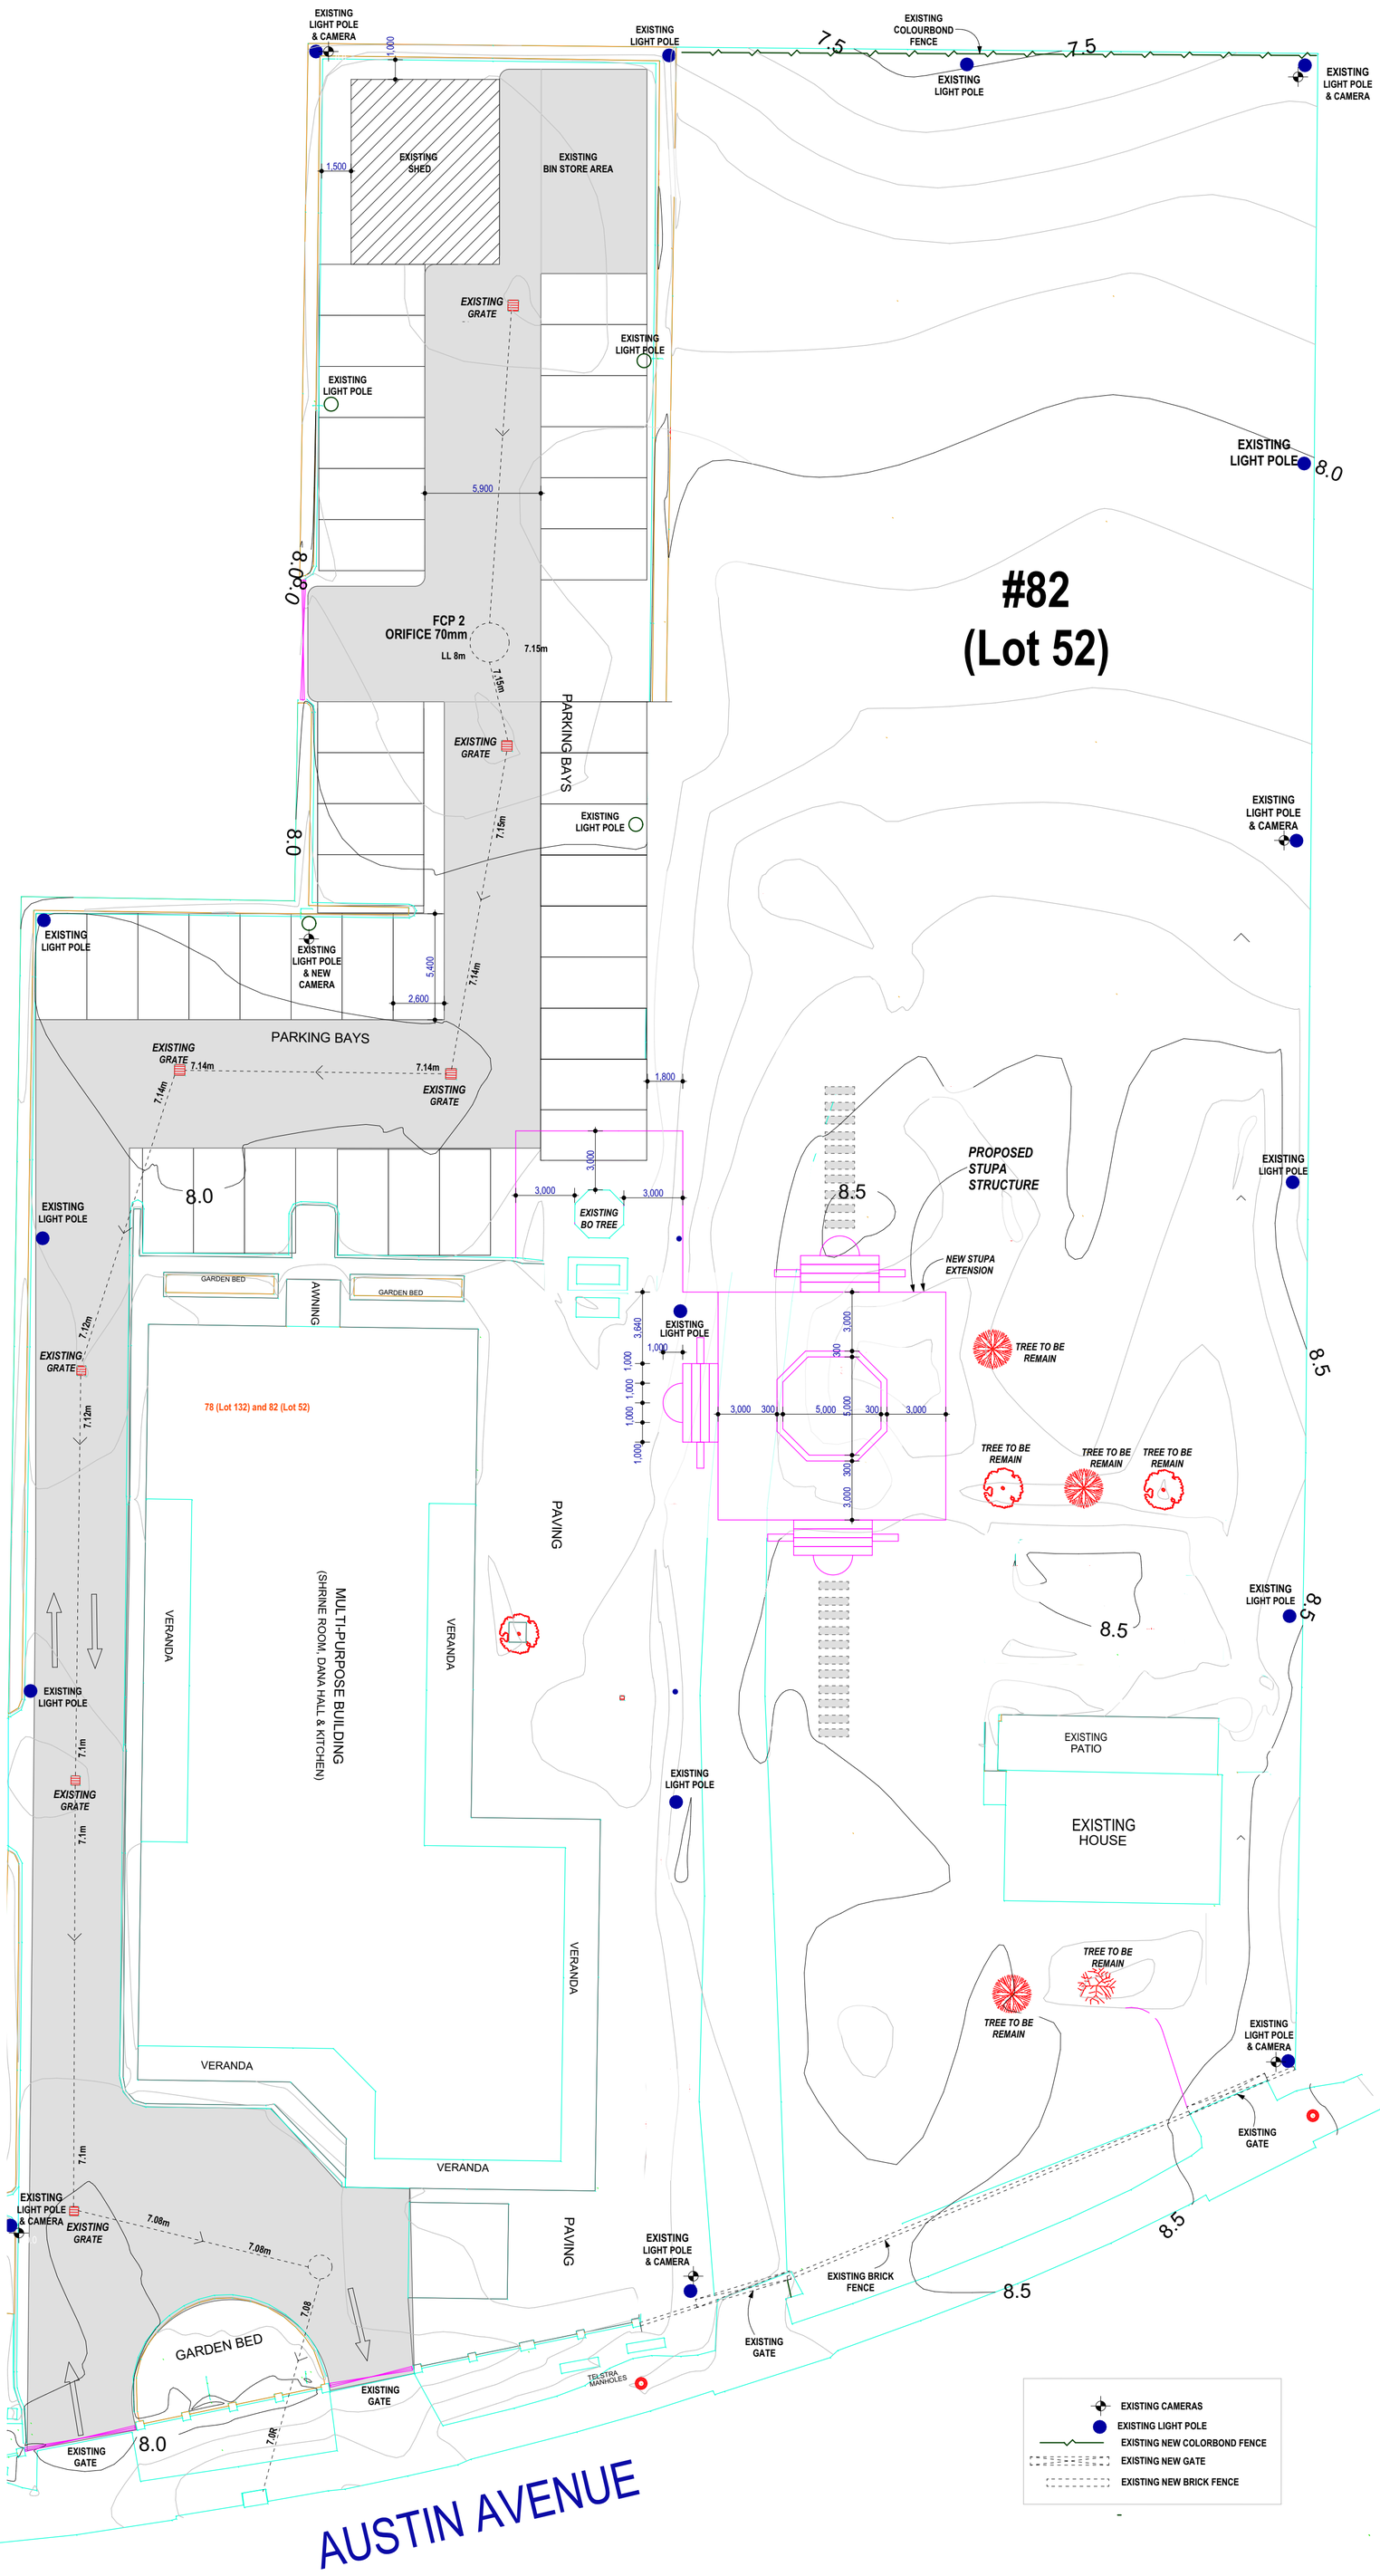


SITE PLAN

REV	REV DATE	SURVEY DATE	DESCRIPTION	DRAWN	SURVEYOR	APPROVED
A	26/07/2023	01/07/2023	INITIAL ISSUE	Ananda Kumara	Ananda Kumara	Ajith Pandithasekara

CLIENT: SLSBS - PERTH (WA)
#82 AUSTIN AVENUE, KENWICK

0 25 50 75 100 125m
1:500 @ A3

COORDINATE DATUM
HORIZONTAL : PCG 94
VERTICAL : AHD
Contour Interval : 0.1m


NORTH POINT

DISCLAIMER

DETAIL SURVEY
SRI LANKA BUDDHIST VIHARA
(PERTH WESTERN AUSTRALIA)

JOB No. XXXX
PLAN No. XXXX-XX
SCALE: @ A3 1 : 500
REVISION A

Document Set ID: 9467269
Version: 3, Version Date: 23/11/2026

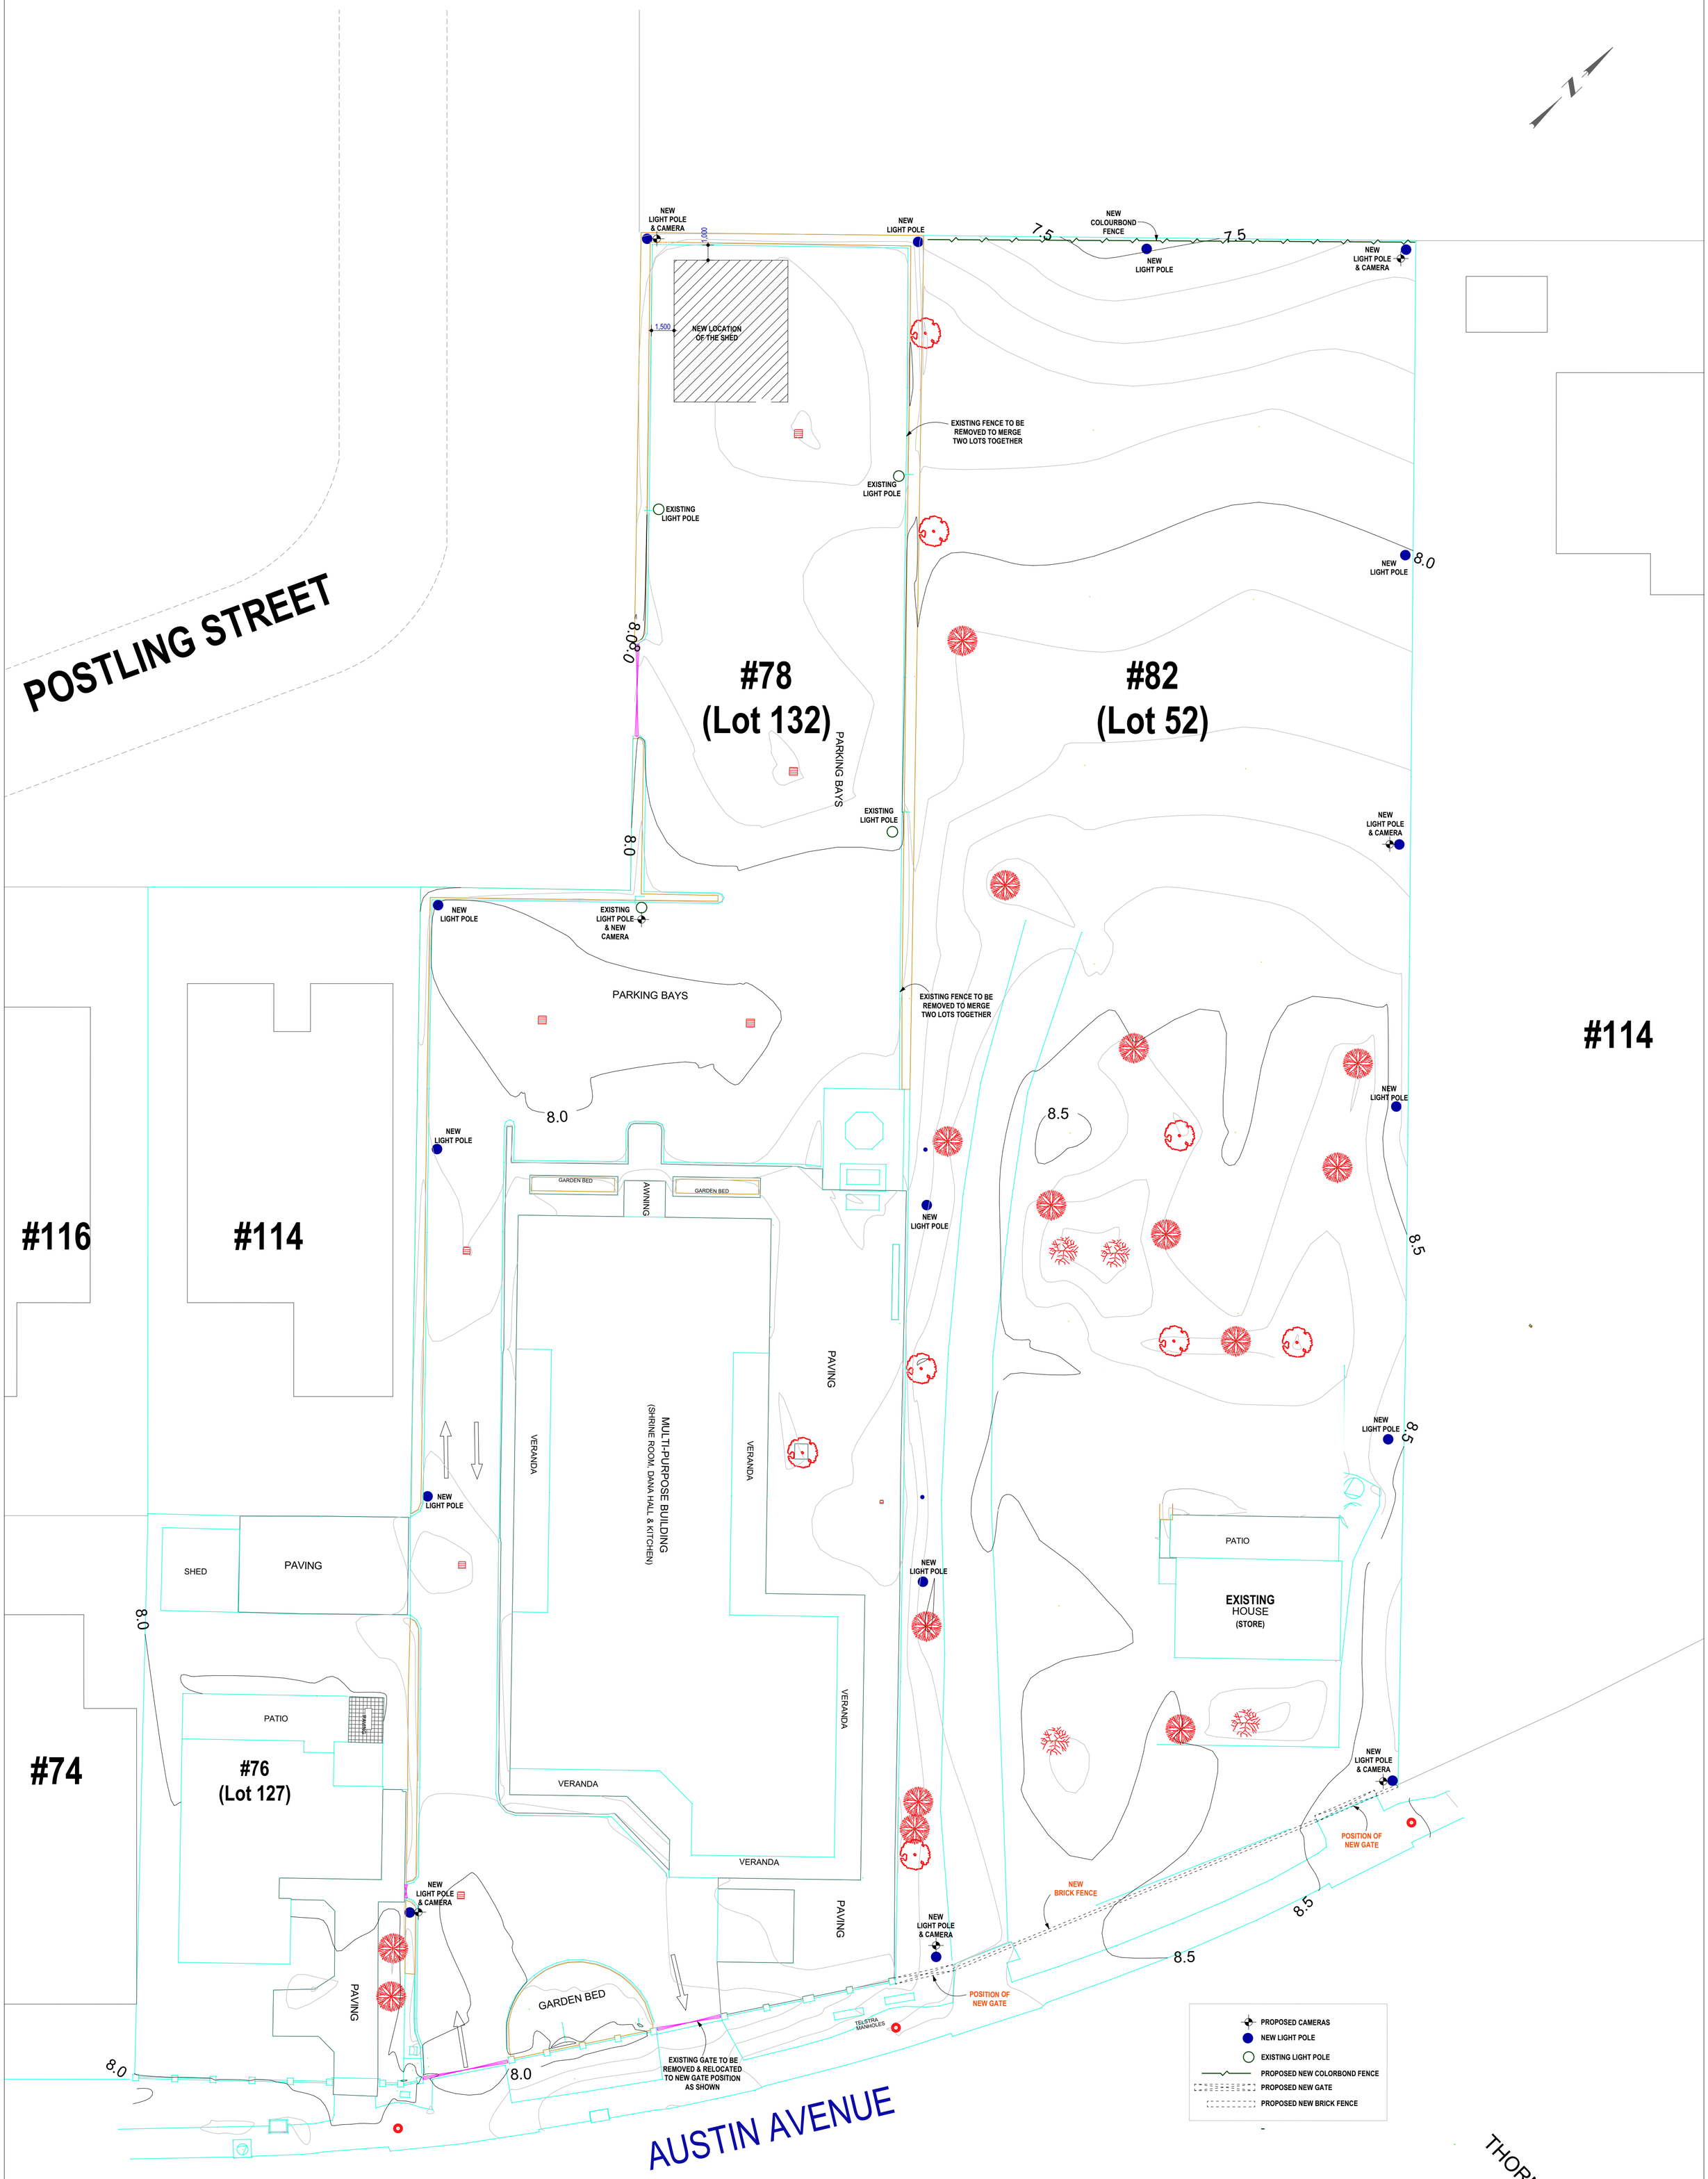

EXISTING SITE PLAN

REV	REV DATE	SURVEY DATE	DESCRIPTION	DRAWN	SURVEYOR	APPROVED
A	26/07/2023	01/07/2023	INITIAL ISSUE	Ananda Kumara	Ananda Kumara	Ajith Pandithasekara

CLIENT:
SLSBS - PERTH (WA)
#82 AUSTIN AVENUE, KENWICK

0 25 50 75 100 125m
1:500 @ A3

COORDINATE DATUM
HORIZONTAL : PCG 94
VERTICAL : AHD
Contour Interval : 0.1m

NORTH POINT

DISCLAIMER

DETAIL SURVEY
SRI LANKA BUDDHIST VIHARA
(PERTH WESTERN AUSTRALIA)

JOB No. XXXX
PLAN No. XXXX-XX
SCALE: @ A3 1 : 500
REVISION: A

Document Set ID: 9467269
Version: 3, Version Date: 23/11/2026

PROPOSED PARKING PLAN

REV	REV DATE	SURVEY DATE	DESCRIPTION	DRAWN	SURVEYOR	APPROVED
A	26/07/2023	01/07/2023	INITIAL ISSUE	Ananda Kumara	Ananda Kumara	Ajith Pandithasekara

CLIENT:
SLSBS - PERTH (WA)
#82 AUSTIN AVENUE, KENWICK

0 25 50 75 100 125m
1:500 @ A3

COORDINATE DATUM
HORIZONTAL : PCG 94
VERTICAL : AHD
Contour Interval : 0.1m

NORTH POINT

DISCLAIMER

DETAIL SURVEY
SRI LANKA BUDDHIST VIHARA
(PERTH WESTERN AUSTRALIA)

JOB No. XXXX
PLAN No. XXXX-XX
SCALE: @ A3 1 : 500
REVISION A

EXISTING CAMERAS
EXISTING LIGHT POLE
EXISTING NEW COLORBOND FENCE
EXISTING NEW GATE
EXISTING NEW BRICK FENCE


AUSTIN AVENUE

THORNLIE17A

Document Set ID: 9467269
Version: 3, Version Date: 23/11/2026



SIDE ELEVATION

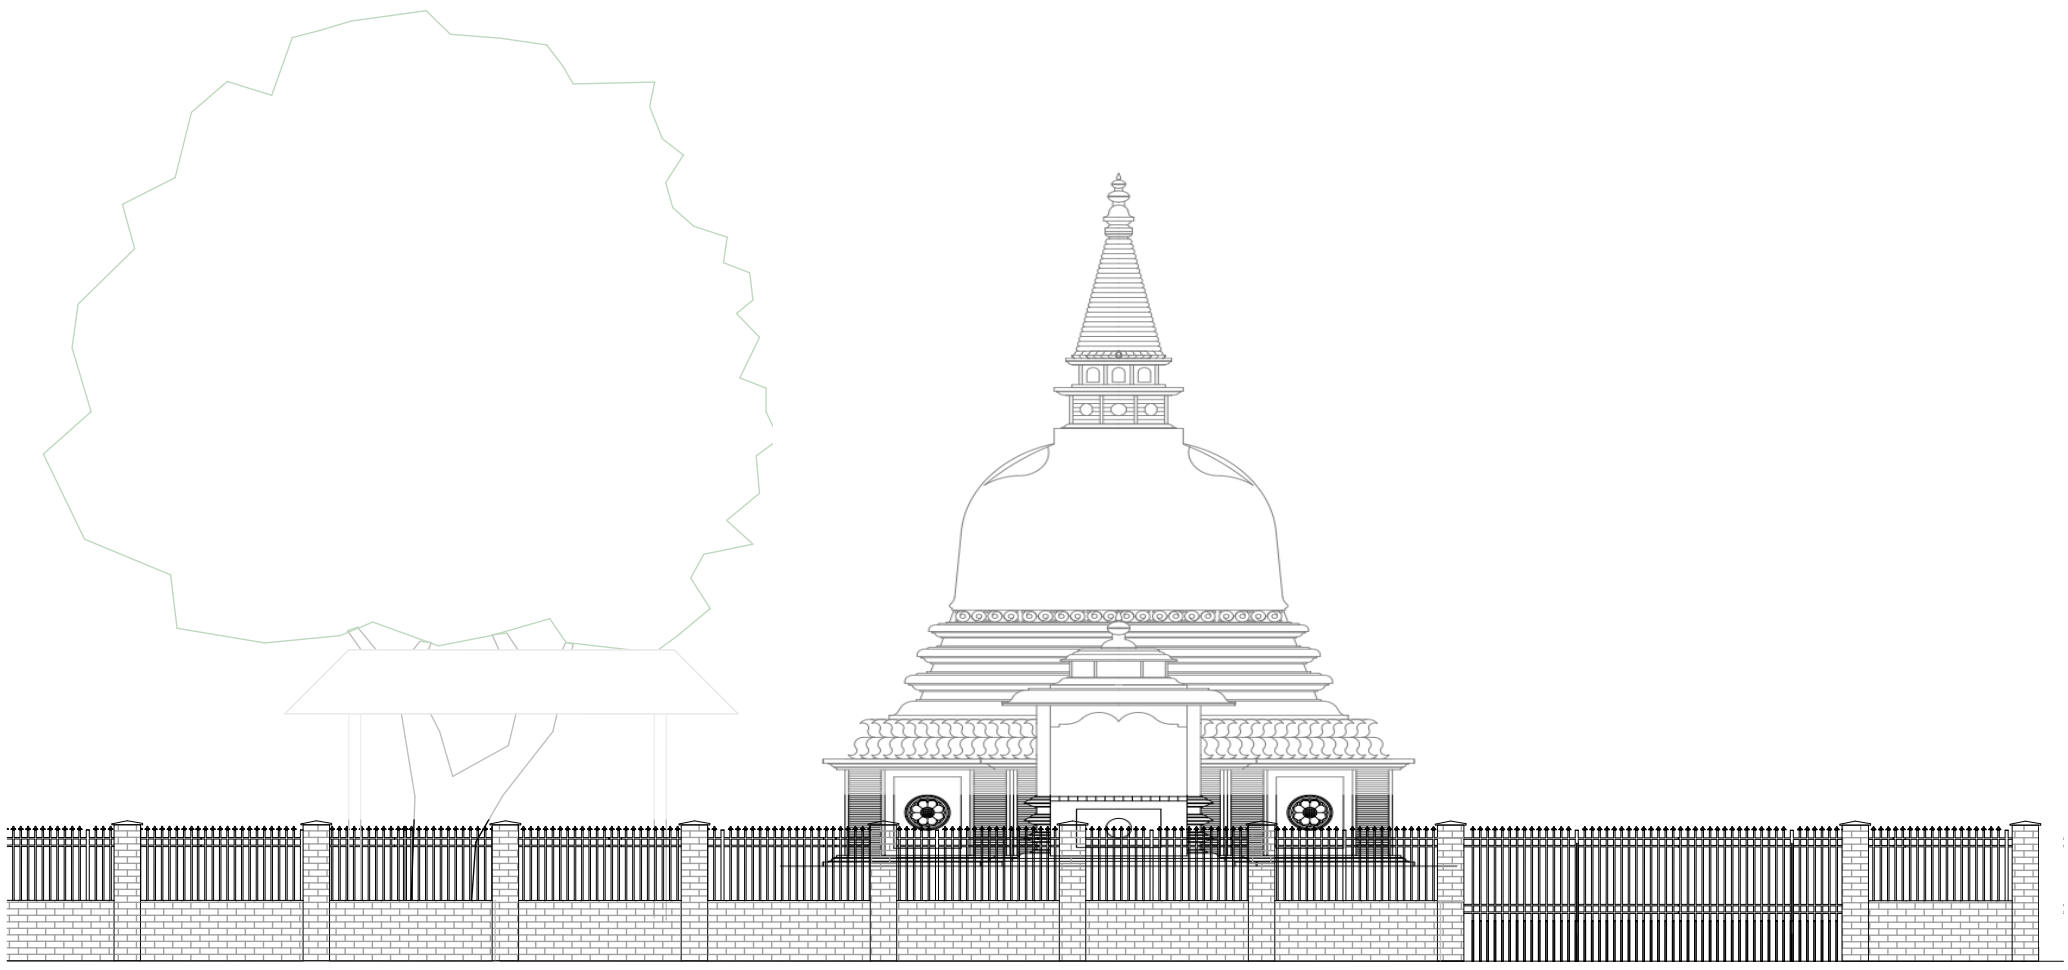

STREET ELEVATION

ALL DIMENSIONS SHALL BE TAKEN BETWEEN BRICKWORK OR STRUCTURAL FRAMING AND DO NOT INCLUDE PLASTER OR GYPROCK MARGIN. ALL DIMENSIONS TO TAKE PREFERENCE OVER SCALING

THIS IS ONE OF THE DRAWINGS REFERRED TO IN THE CONTRACT :

OWNER.....DATE.....

OWNER.....DATE.....

BUILDER .....DATE.....

VARIATIONS:

REV:	DESCRIPTION:
'1'	
'2'	
'3'	
'4'	
'5'	
'6'	
'7'	
'8'	
'9'	

CLIENT: **SRI LANKAN SINHALESE BUDDHIST SOCIETY PERTH, WA**

SITE ADDRESS:

#82 Austin Avenue, Kenwick WA 6107 WA

SALES:

DRAWN:

STREET WALL & FENCE

DATE: 15/11/2026

SCALE: 1:100

SHEET N°: of

REVISION N°: 1

JOB N°:

Document Set ID: 9467269
Version: 3, Version Date: 23/11/2026