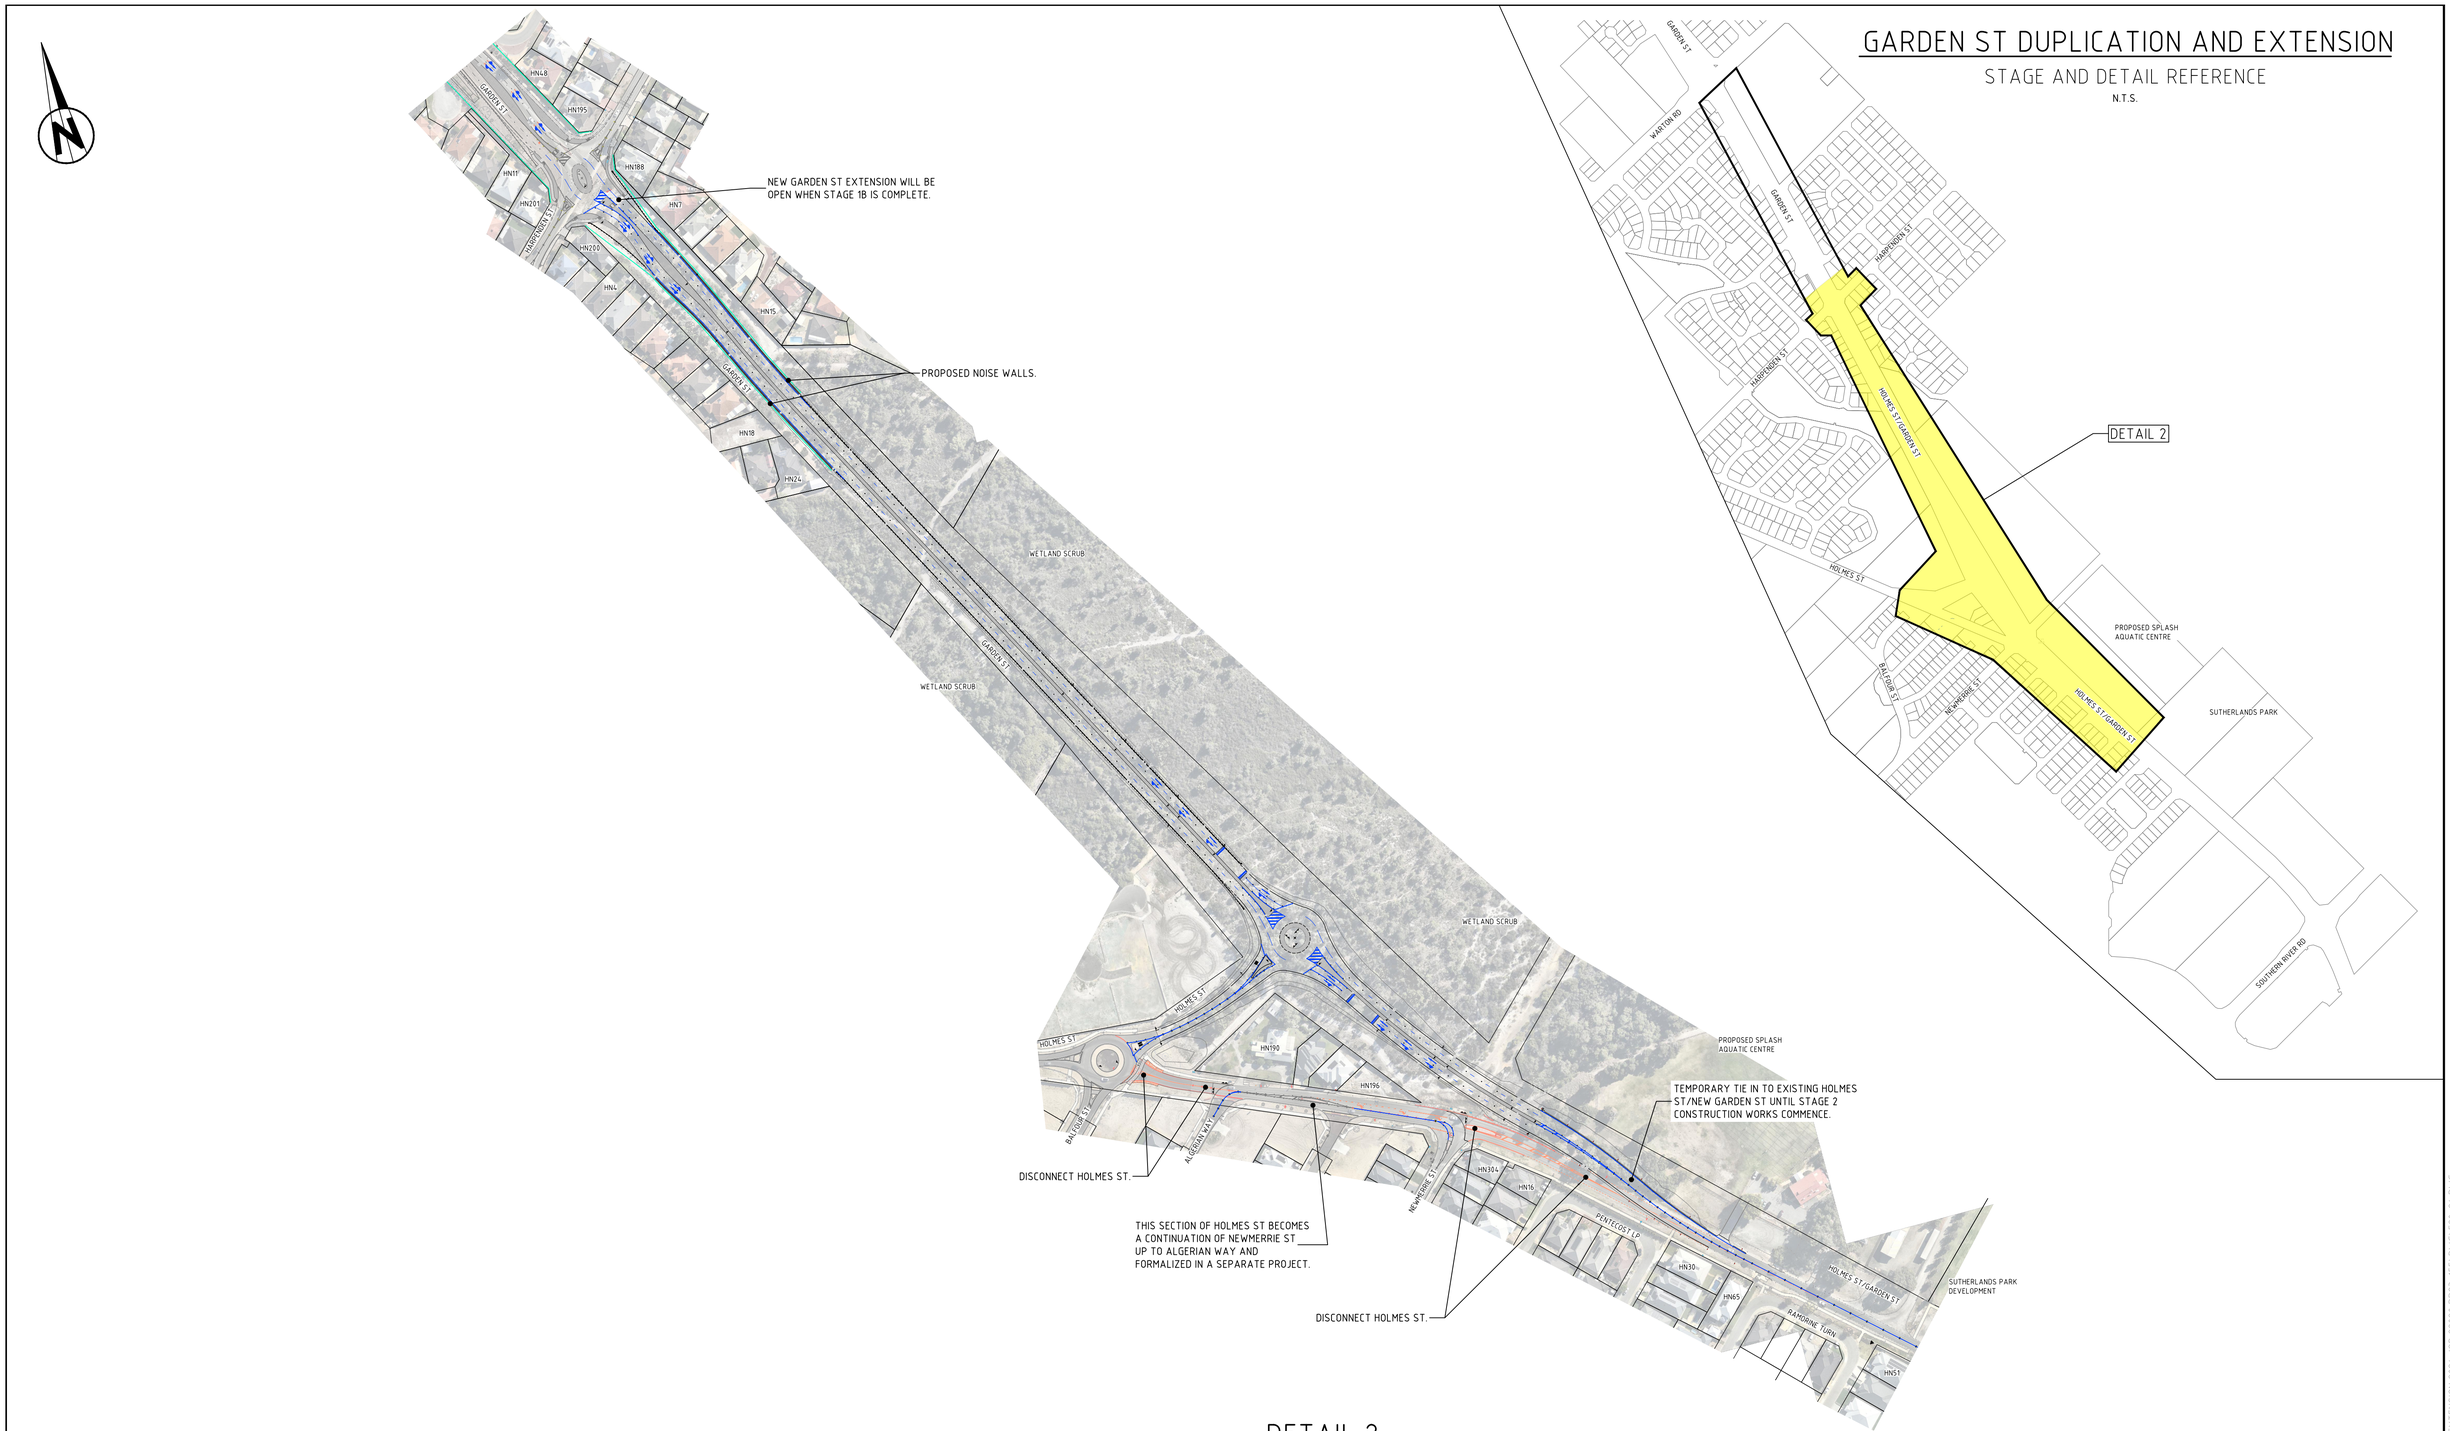


GARDEN ST DUPLICATION AND EXTENSION

STAGE AND DETAIL REFERENCE

N.T.S.

DETAIL 2

STAGE 1B

SCALE 1:2000

1: 2000

0 20m 40 60 80 100 120 140 160 180 200 220 240 260 280 300

AMENDMENTS	REV	DATE	DESCRIPTION	BY	CHK'D	AUTH	APP'D

GENERAL NOTES

1. THIS DRAWING ALWAYS REMAINS THE PROPERTY OF THE CITY OF GOSNELLS AND MUST NOT BE RETAINED OR REPRODUCED WITHOUT PERMISSION.
2. IN THE ABSENCE OF THE APPROVED SIGNATURE (ie MANAGER TECHNICAL SERVICES) THIS DRAWING SHALL BE TREATED AS PRELIMINARY.
3. ALL DIMENSIONS ARE IN METRES UNLESS NOTED OTHERWISE.
4. ANNOTATED DIMENSIONS SHALL ALWAYS TAKE PRECEDENCE OVER SCALED DISTANCES.

NOTE:

ALL WORKS SHALL BE IMPLEMENTED IN ACCORDANCE WITH THE CITY'S SPECIFICATIONS, CONTRACTUAL CONDITIONS AND INDUSTRY BEST PRACTICE. ANY CONFLICTS, OMISSIONS, ISSUES OR VARIATIONS ARE TO BE BROUGHT TO THE IMMEDIATE ATTENTION OF THE PROJECT DESIGNER.

CITY OF GOSNELLS

ENGINEERING SERVICES

2120 Albany Highway Gosnells 6110
PO Box 662 Gosnells 6990
Western Australia

Telephone 08 9397 3000
Facsimile 08 9397 3333
Online www.gosnells.wa.gov.au

DESIGN T.S.	DATE 10/12/2024	SCALE HORIZ. 1:2000 VERT. N/A
DRAWN T.S.	10/12/2024	DATUM AHD / GRID PCG94
CHECKED		PFN PR23-155
AUTHORISED		JOB NUMBER 88080

PROJECT
GARDEN STREET EXTENSION & DUPLICATION
STAGE 1 - WARTON RD TO HOLMES ST - SOUTHERN RIVER

DRAWING TITLE
PUBLIC NOTIFICATION
STAGE 1B

PLAN No E90-24-101 REV

PRELIMINARY A1

MANAGER ENGINEERING SERVICES

M. CARROLL DATE

20/05/2025 8:03:51 AM S:\CURRENT PROJECTS\GARDEN STREET EXTENSION 2024\ JOB 88080 PR23-155\DWG\E90-24.DWG