

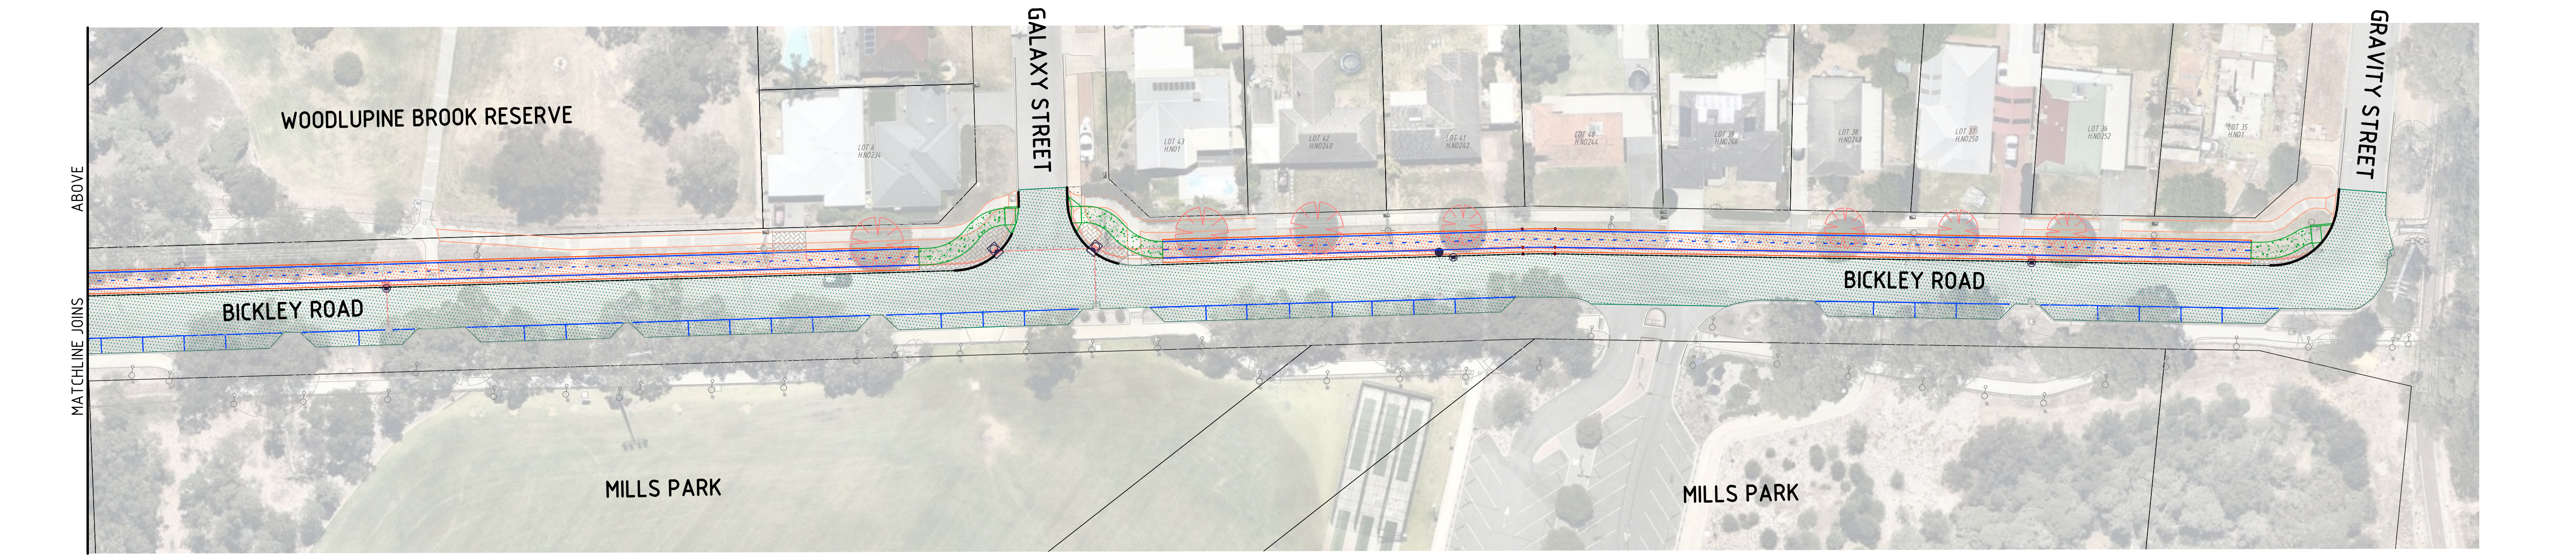
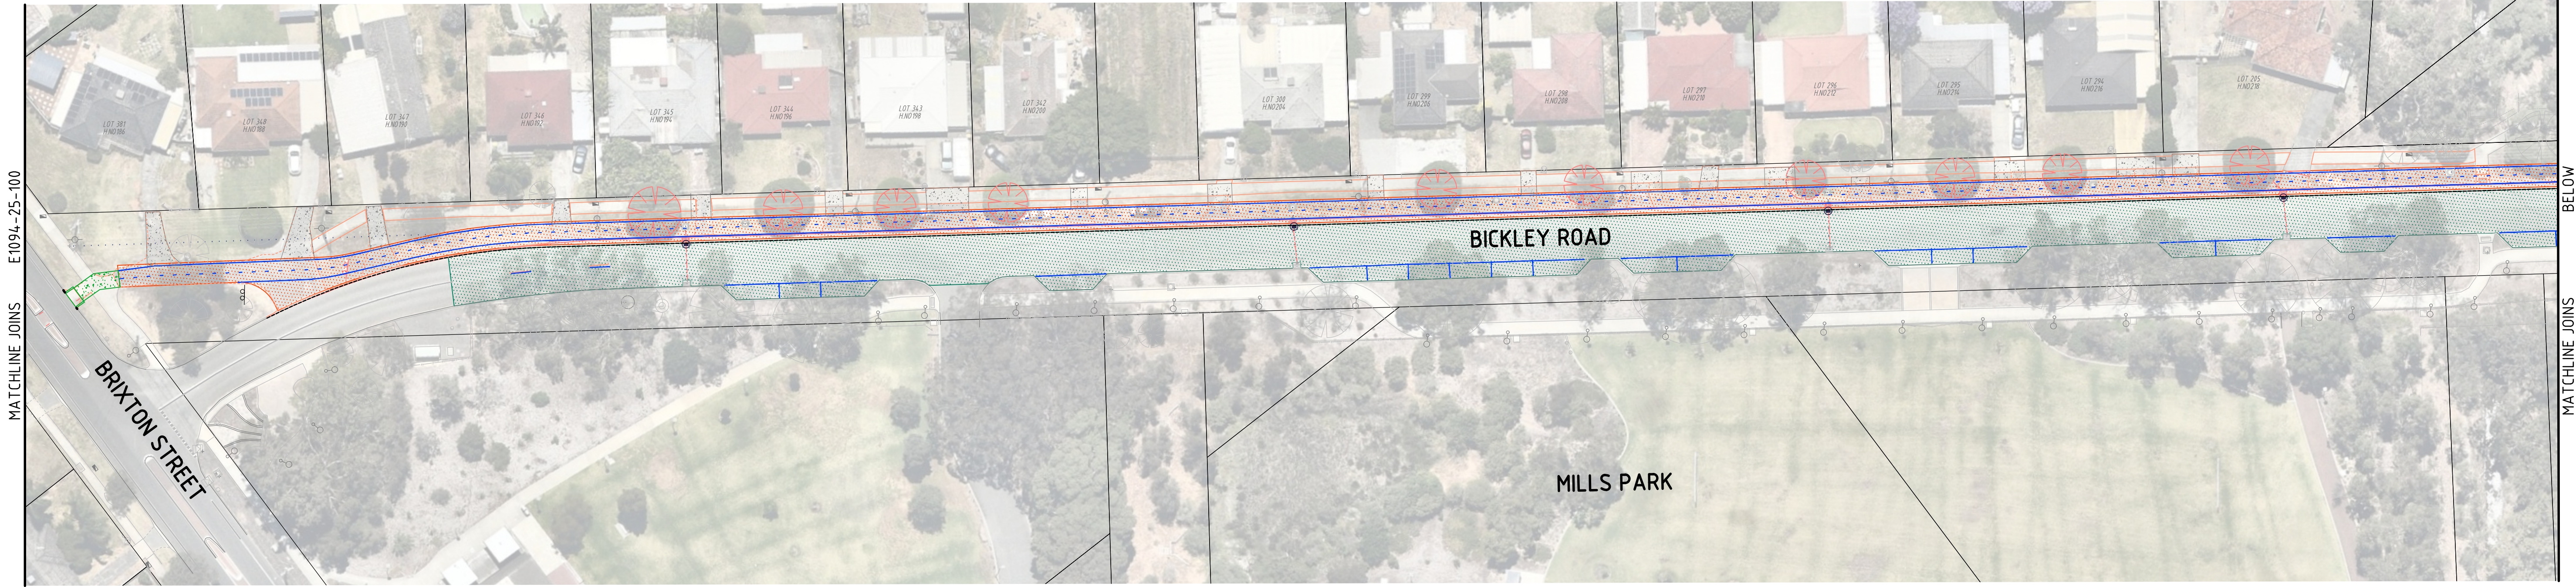


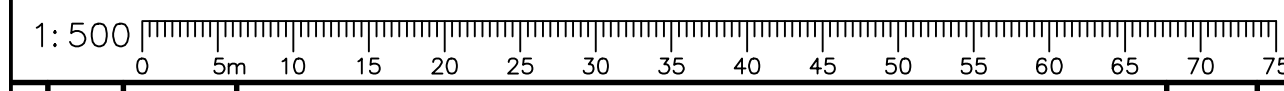

LEGEND

- NEW RED ASPHALT
- NEW BLACK ASPHALT
- NEW CONCRETE FOOTPATH
- CONCRETE PAVEMENT
- FAUX-BRICK PAVING

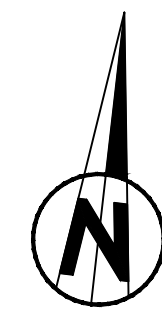

REV	DATE	DESCRIPTION	BY	CHK'D	AUTH	APP'D

GENERAL NOTES

- THIS DRAWING ALWAYS REMAINS THE PROPERTY OF THE CITY OF GOSNELLS AND MUST NOT BE RETAINED OR REPRODUCED WITHOUT PERMISSION.
- IN THE ABSENCE OF THE APPROVED SIGNATURE (ie MANAGER TECHNICAL SERVICES) THIS DRAWING SHALL BE TREATED AS PRELIMINARY.
- ALL DIMENSIONS ARE IN METRES UNLESS NOTED OTHERWISE.
- ANNOTATED DIMENSIONS SHALL ALWAYS TAKE PRECEDENCE OVER SCALED DISTANCES.

NOTE:
ALL WORKS SHALL BE IMPLEMENTED IN ACCORDANCE WITH THE CITY'S SPECIFICATIONS, CONTRACTUAL CONDITIONS AND INDUSTRY BEST PRACTICE. ANY CONFLICTS, OMISSIONS, ISSUES OR VARIATIONS ARE TO BE BROUGHT TO THE IMMEDIATE ATTENTION OF THE PROJECT DESIGNER.



CITY OF GOSNELLS

ENGINEERING SERVICES

2120 Albany Highway Gosnells 6110
PO Box 662 Gosnells 6990
Western Australia

Telephone 08 9397 3000
Facsimile 08 9397 3333
Online www.gosnells.wa.gov.au

DESIGN T.S.	DATE	SCALE HORIZ. 1:2000 VERT. N/A
DRAWN T.S.		DATUM AHD
CHECKED		GRID PCG2020
AUTHORISED		PFN
		JOB NUMBER

PROJECT
BICKLEY ROAD - PRINCIPAL SHARED PATH

RAILWAY PDE TO GRAVITY ST - BECKENHAM

DRAWING TITLE
PUBLIC CONSULTATION PLAN

SHEET 2 OF 2

PLAN No	REV
E1094-25-101	
PRELIMINARY	A1
MANAGER ENGINEERING SERVICES	
M. CARROLL	DATE

